FED. ROAD DIV. NO.	STATE	PROJECT NO.	FISCAL YEAR	SHEET NO.
3	FLA.	06503-2601		1

146537

5-1

See Insert Sheet 3 — See Insert Sheet 4 — See Insert Sheet 5 — See Insert Sheet 6 — See Insert Sheet 7

STA. 371+00 — STA. 395+00 — STA. 420+00 — STA. 443+00

T34S, R27E
Scale: 400'

4"x4" C.M. SW Cor. SE¼ Sec. 9

STA. 431+80.32

1912.35'

731.73'

3"x3" Ltwd GW Cor. NW¼ Sec. 22

21 | 16

22 | 15

3"x3" C.M. Sec. Cor.

2830.32'

16 | 9

15 | 10

4"x4" C.M. Sec. Cor.

2464.26'

STA. 405+87.94

154° 59' 50"

90° 35' 41"

77° 54"

N11° 31' 46" W

5°00' Curve Rt.

1°00' Curve Lt.

400 — 410 — 420 — 430 — 440 — ③ 450

N25° 01' 26" W

390 — 380 — 370 — 360 — 350

22' Dirt Grade

℄ SURVEY

BEGIN R/W JOB
STA. 345+00.00

PI. STA. 348+17.50
Δ=34° 54' RT.
(No Curve)

1322.26' to Cor.

3"x3" Ltwd 0.92 West & NE Cor. NW¼ SW¼ Sec. 22

N34°47'06" W

90°07'50"

N0°06'54" E

74° 43' 30" T.C.

① P.C.

5°00 Curve Rt.

1235.21'

¾ I.P. 29.89' East & GW Cor. SE¼ SW¼ Sec. 15

1321.39' to Cor.

STA. 348+20.61

1325.10'

STA. 374+68.04

¾ I.P. Center Sec. 22

3"x3" C.M. SE Cor. SW¼ Sec. 15

NOT AN OFFICIAL RECORD
For informational purposes only

Note: ○ R/W Mrk.--
These symbols denote the location of underground Permanent R/W Markers, (P.R.W.M.). The P.R.W.M. are ⅝" copper coated rods. Above ground reference markers are located within 1' of the P.R.W.M. where possible. The locations of the P.R.W.M. were established by field survey in March, 1974. The original field notes are filed in the District 1 Office, State of Fla. Dept. of Trans., Bartow, Fla. Copies of these notes are filed in the office of R/W Engineering, State of Fla. Dept. of Trans., Tallahassee, Fla.

① CURVE DATA
P.I. STA. 374+60.94
Δ=25° 08' 20" LT.
D=5° 00'
T=255.60'
L=502.78'
R=1145.92'
P.C. STA. 372+05.44
P.T. STA. 377+08.22

② CURVE DATA
P.I. STA. 415+46.75
Δ=13° 29' 40" RT.
D=3° 00'
T=225.95'
L=449.81'
R=1909.86'
P.C. STA. 413+20.80
P.T. STA. 417+70.61

③ CURVE DATA
P.I. STA. 449+30.64
Δ=11° 58' 30" LT.
D=1° 00'
T=684.09'
L=1164.17'
R=5729.58'
P.C. STA. 443+46.55
P.T. STA. 455+10.72

FILED AND RECORDED IN OFFICIAL RECORDS, RECORD VERIFIED
Jan. 31 1975 4:45 P.M
BEN COKER, CLERK CIRCUIT COURT
BY _____ HARDEE COUNTY, FLA.
ROAD PLAT BOOK 5
PAGE 7-13 INC.

UTILITIES

Electric ..... Peace River Electric Co-op
Telephone ..... United Telephone Company

Note:
Bearings Are Based On True Bearings On 0603-201

KEY MAP "A"
PARNELL ROAD

Topog. Plotted From F.B. 742541
Align. and Ties & Maint. R/W Plotted From F.B. 851420

STATE OF FLORIDA
STATE ROAD DEPARTMENT

RIGHT OF WAY MAP

STATE ROAD NO. S-671 HARDEE COUNTY

	BY	DATE	APPROVED BY	DATE
DRAWN	L.R.J.	3-3-67		
TRACED	L.R.J.	4-3-67	DISTRICT ENGINEER	
CHECKED	D.C.	4-20-67	8-25-70	
COMPARED			ENGINEER OF RIGHTS OF W'Y	
INDEXED			STATE HIGHWAY ENGINEER	

REVISION	BY	DATE
P.R.W.M. Note	MLO	1-17-75

SECTION 06503-2601 SHEET 1 OF

NOT AN OFFICIAL RECORD
For informational purposes only

FED. ROAD DIV. NO.	STATE	PROJECT NO.	FISCAL YEAR	SHEET NO.
3	FLA.	06503-2601		2

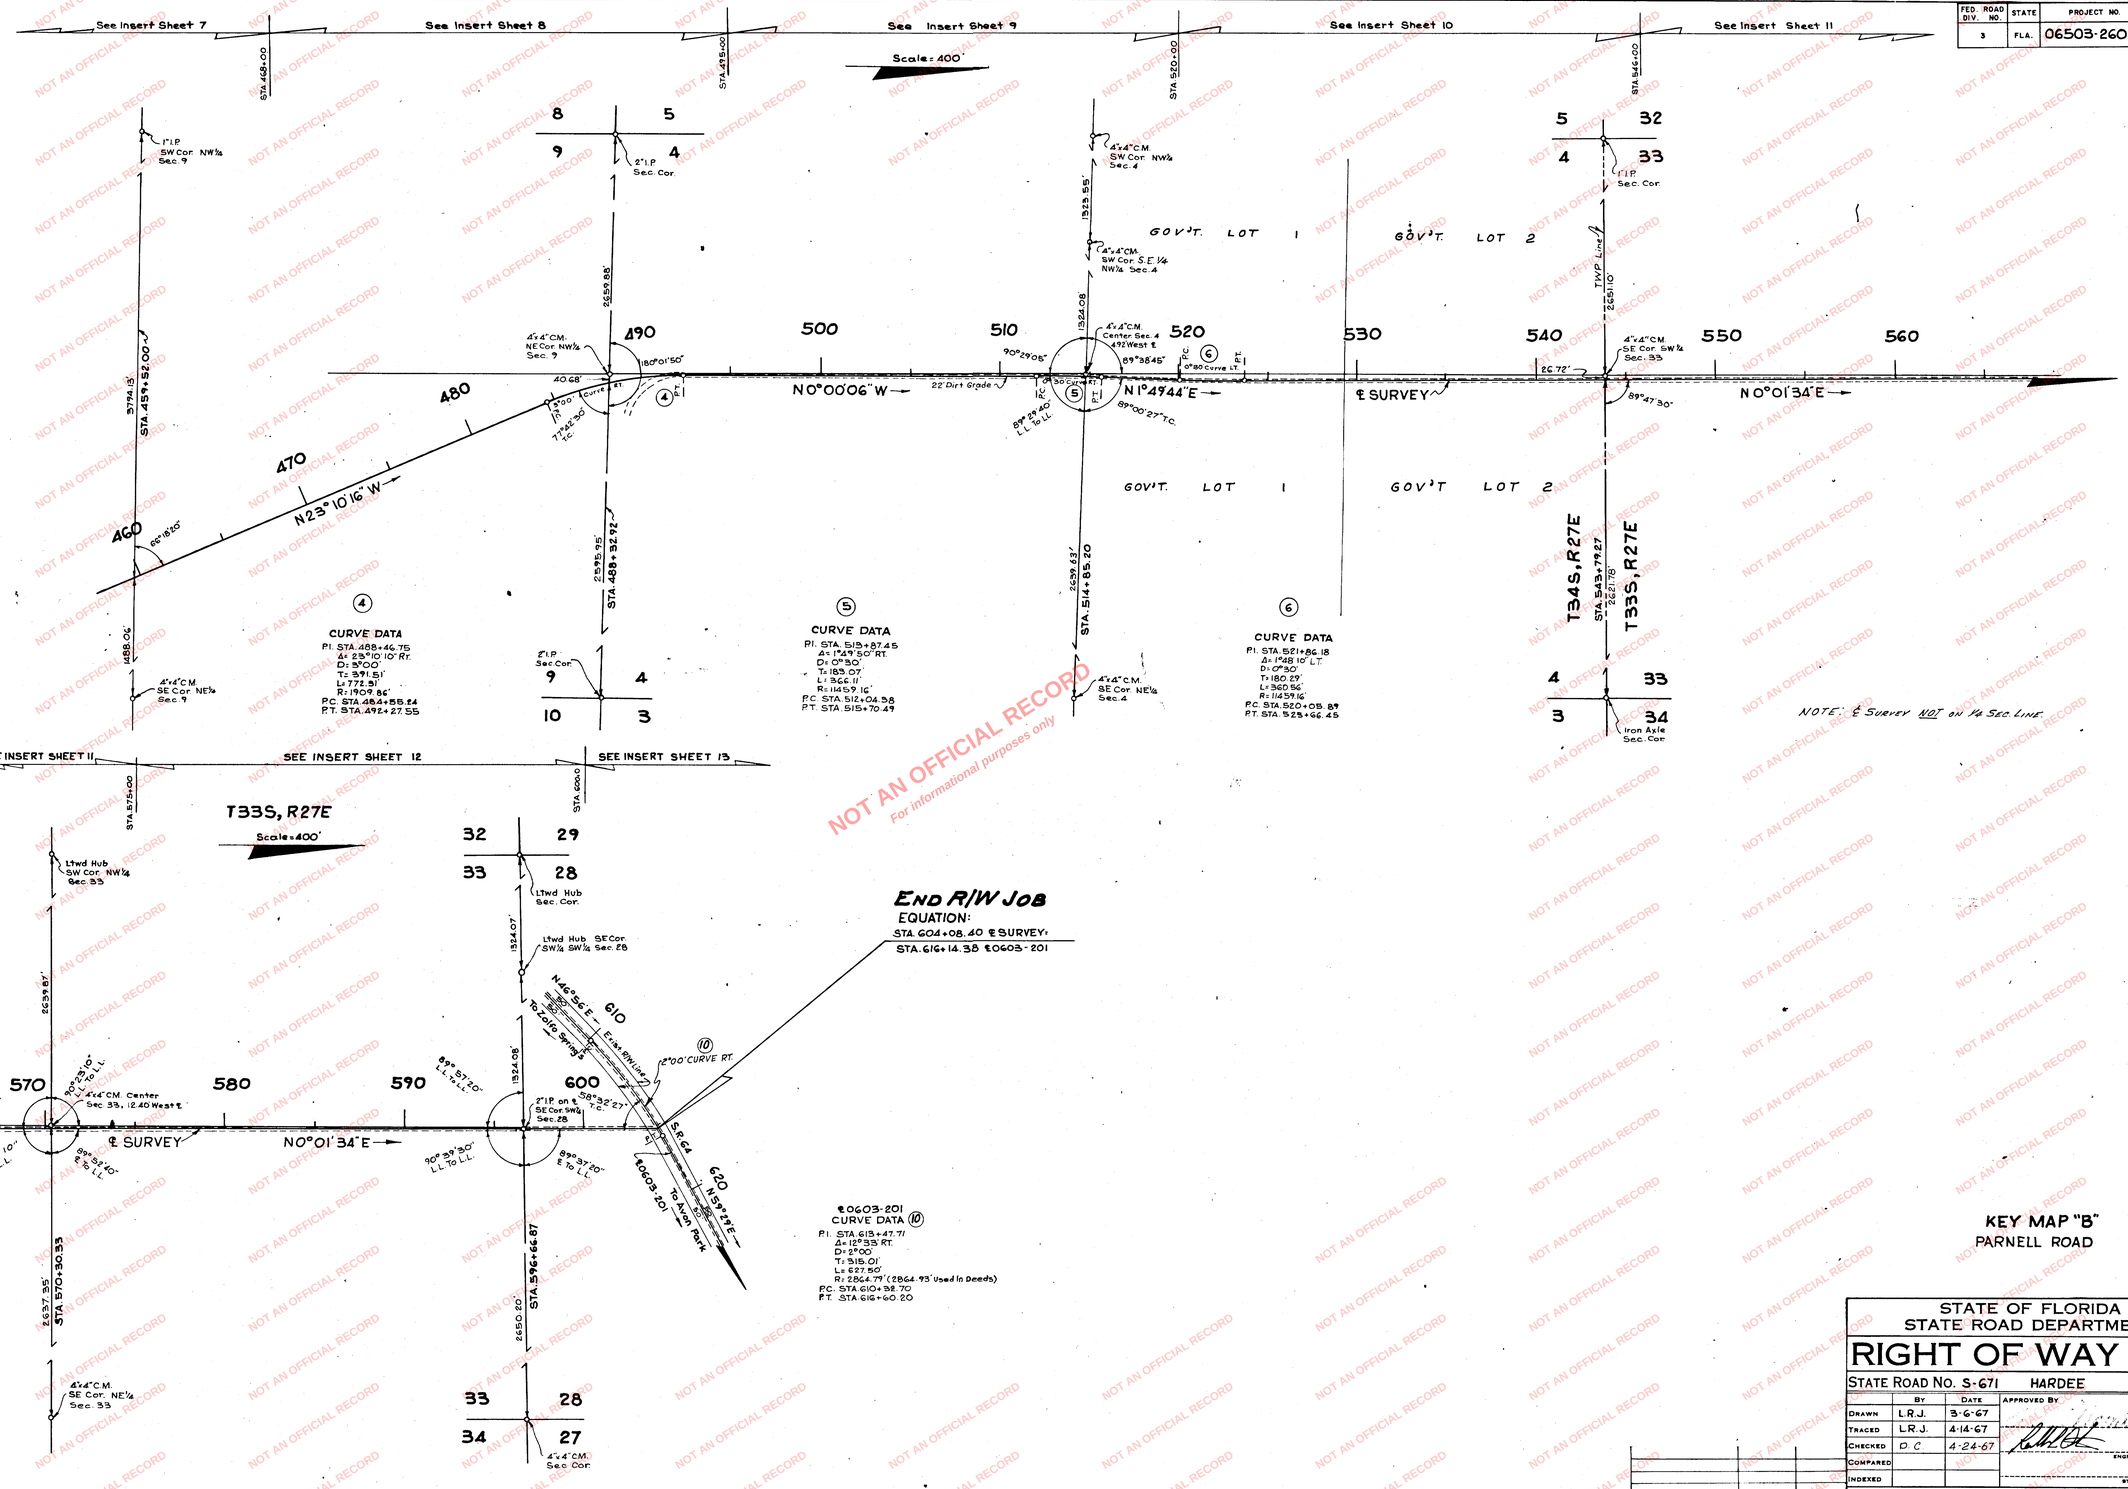

KEY MAP "B"
PARNELL ROAD

STATE OF FLORIDA
STATE ROAD DEPARTMENT

RIGHT OF WAY MAP

STATE ROAD NO. S-671 HARDEE COUNTY

	BY	DATE	APPROVED BY	DATE
DRAWN	L.R.J.	3-6-67		
TRACED	L.R.J.	4-14-67		DISTRICT ENGINEER
CHECKED	D.C.	4-24-67		8-25-70
COMPARED				ENGINEER OF RIGHTS OF WAY
INDEXED				STATE HIGHWAY ENGINEER

REVISION	BY	DATE

SECTION 06503-2601 SHEET 2 OF

NOT AN OFFICIAL RECORD
For informational purposes only

FED. ROAD DIV. NO.	STATE	PROJECT NO.	FISCAL YEAR	SHEET NO.
3	FLA.	06503-2601		3

S-3

SEC. 22, T34S, R27E
SCALE: 50'

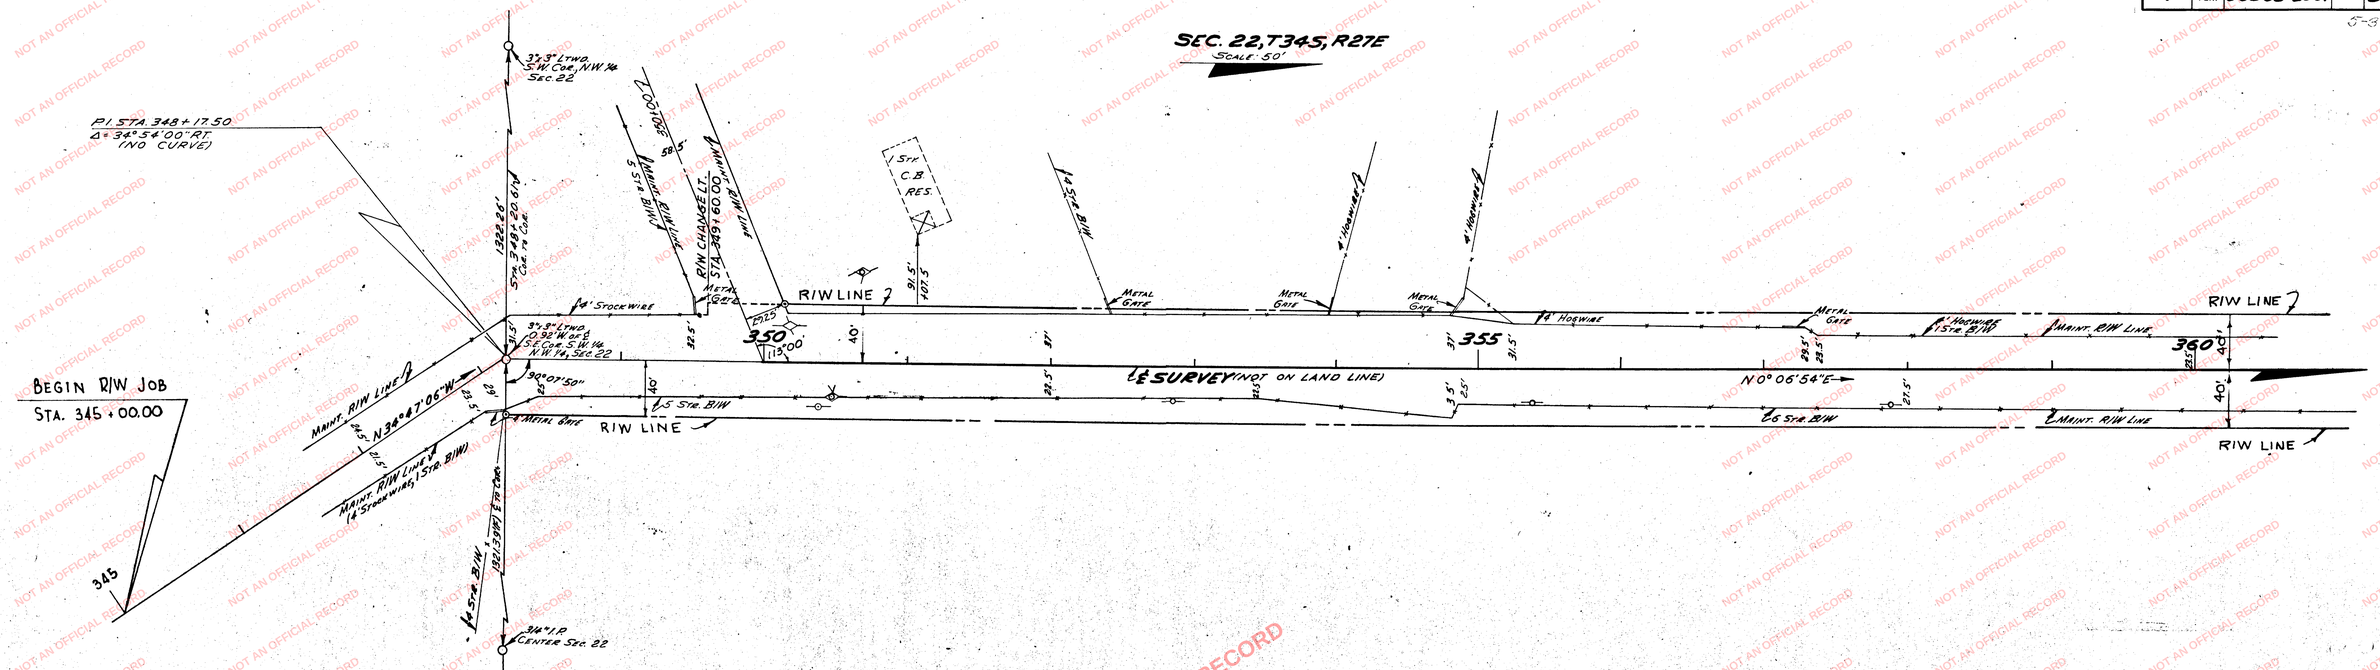

SEC. 22, T34S, R27E
SCALE: 50'

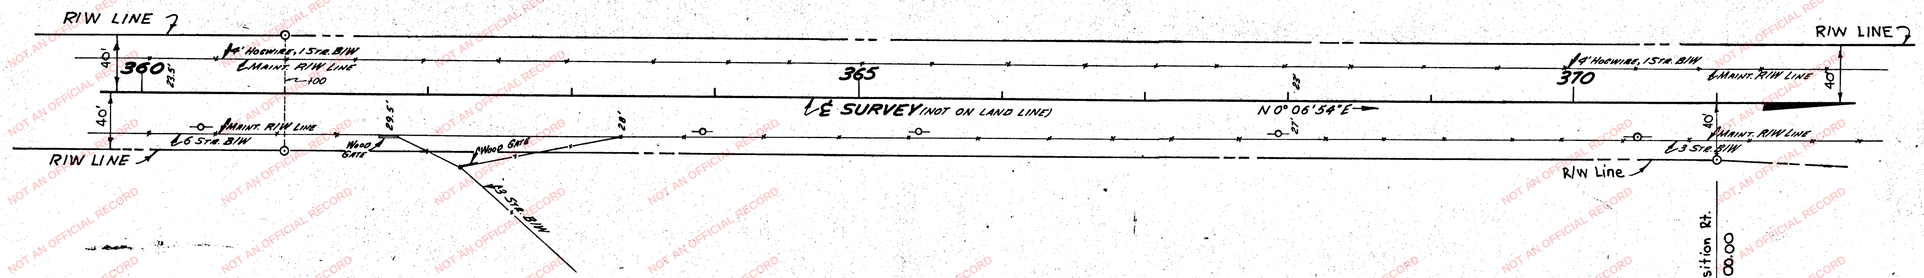

Note: ⊙ R/W Mrk.--
Symbol For Permanent R/W Marker
See Sheet No. 1 For Details

INSERT
PARNELL ROAD

(F) INDICATES FIELD DIMENSION

STATE OF FLORIDA
STATE ROAD DEPARTMENT

RIGHT OF WAY MAP

STATE ROAD No. S-671 HARDEE COUNTY

	BY	DATE	APPROVED BY	DATE
DRAWN	L.R.J.	3-7-67		
TRACED	R.L.H.	3-31-67		
CHECKED	D.C.	4-24-67	DISTRICT ENGINEER	
COMPARED	P. Cannon	9-16-71	Thomas S. Rugg 9-20-71 ENGINEER OF RIGHT OF WAY	
INDEXED			STATE HIGHWAY ENGINEER	

REVISION	BY	DATE
R/W Mark & Note	MLD	1-17-75

SECTION. 06503-2601 SHEET 3 OF

NOT AN OFFICIAL RECORD
For informational purposes only

FED. ROAD DIV. NO.	STATE	PROJECT NO.	FISCAL YEAR	SHEET NO.
3	FLA.	06503-2601		4

5-4

T34S, R27E

SCALE: 50'

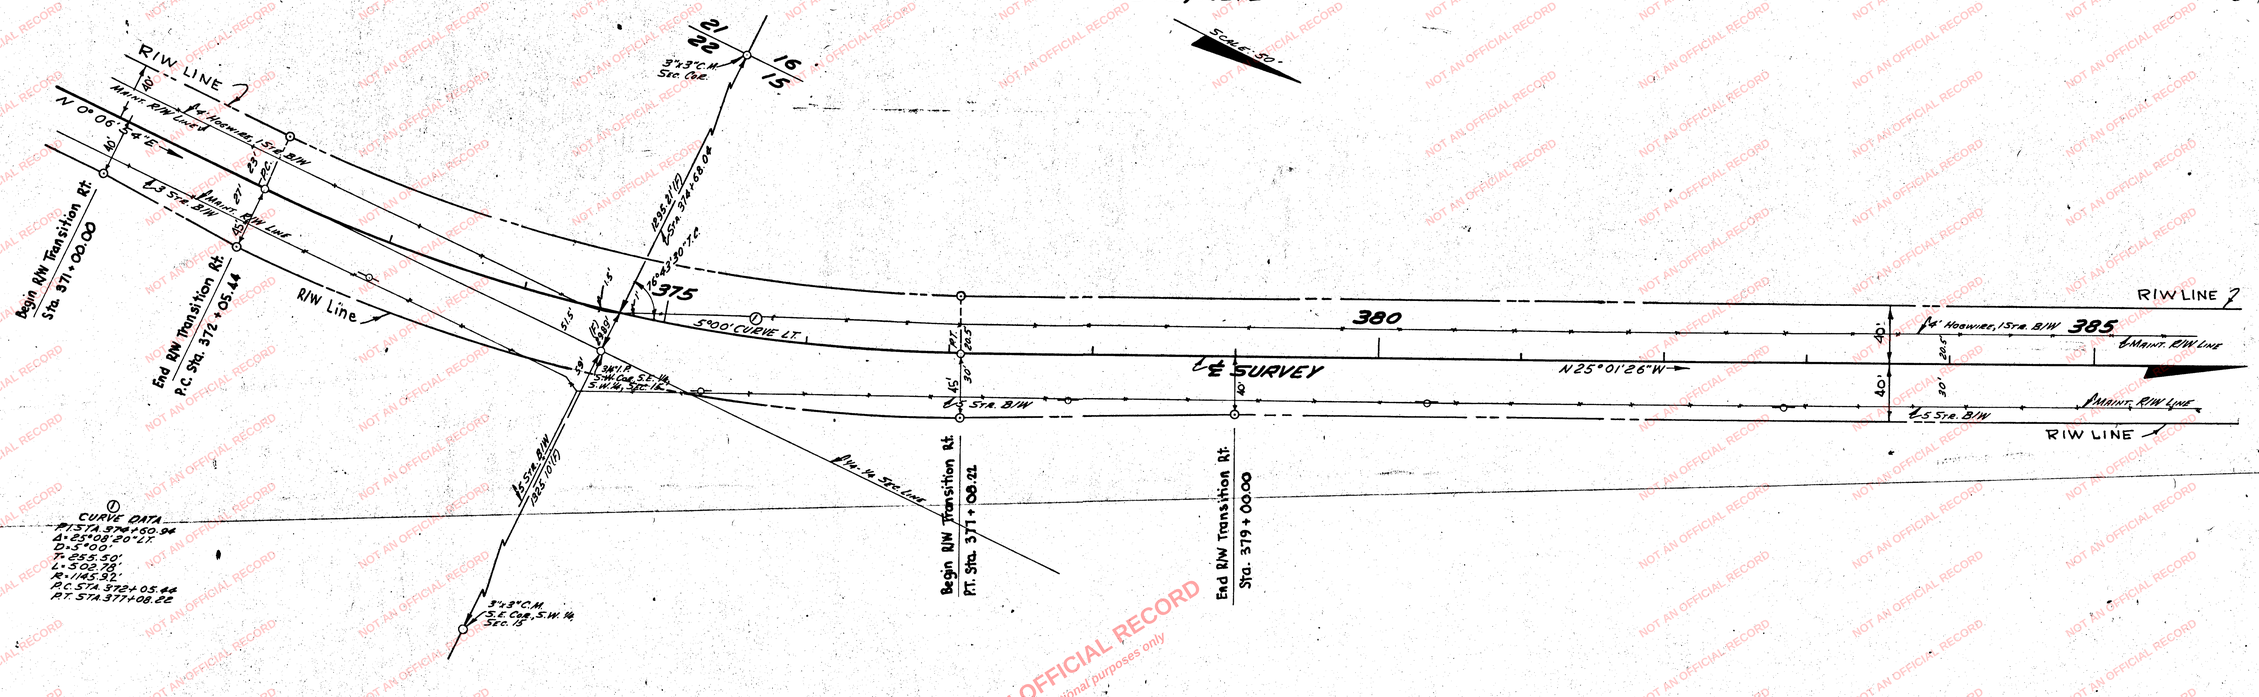

SEC. 15, T34S, R27E

SCALE: 50'

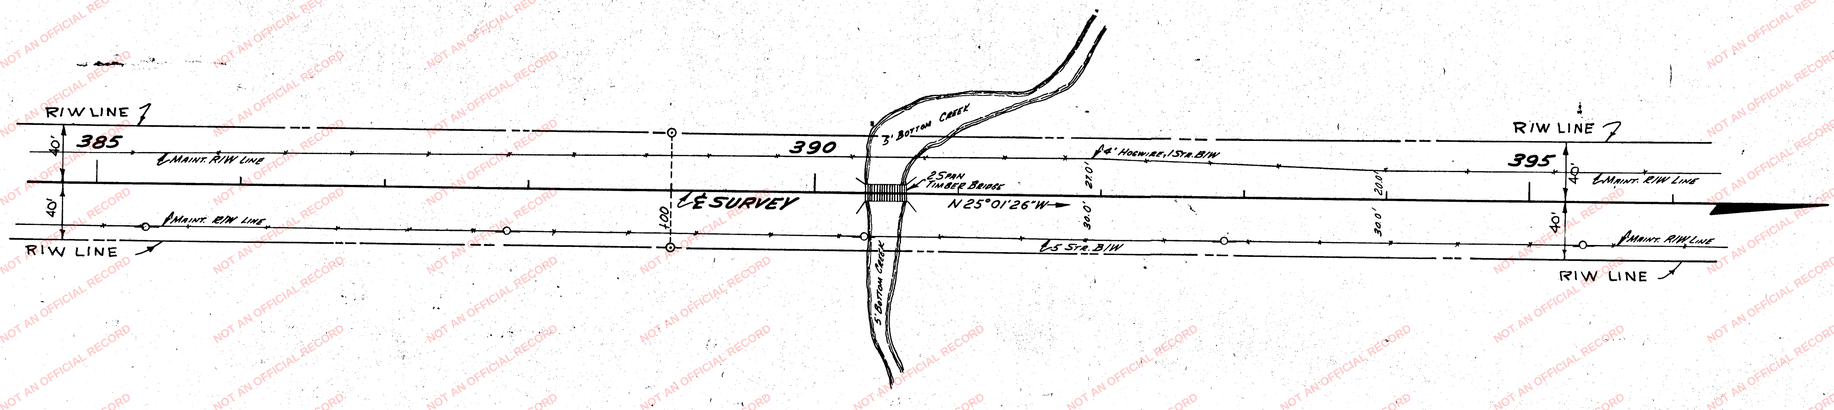

Note: ⊙ R/W Mrk:-- Symbol for Permanent R/W Marker See Sheet No 1 For Details

INSERT
PARNELL ROAD

(F) INDICATES FIELD DIMENSION.

STATE OF FLORIDA
STATE ROAD DEPARTMENT

RIGHT OF WAY MAP

STATE ROAD NO. S-671 HARDEE COUNTY

	BY	DATE
DRAWN	L.R.J.	3-8-67
TRACED	R.L.H.	4-3-67
CHECKED	D.O.	4-25-67
COMPARED	R. CANNON	9-16-71
INDEXED		

APPROVED: [signature] DISTRICT ENGINEER — DATE
APPROVED: Thomas J. Rivers ENGINEER OF RIGHTS OF WAY — DATE 9-20-71
STATE HIGHWAY ENGINEER

REVISION	BY	DATE
Add'n. & Note	M.L.O.	1-17-75

SECTION 06503-2601 SHEET 4 OF