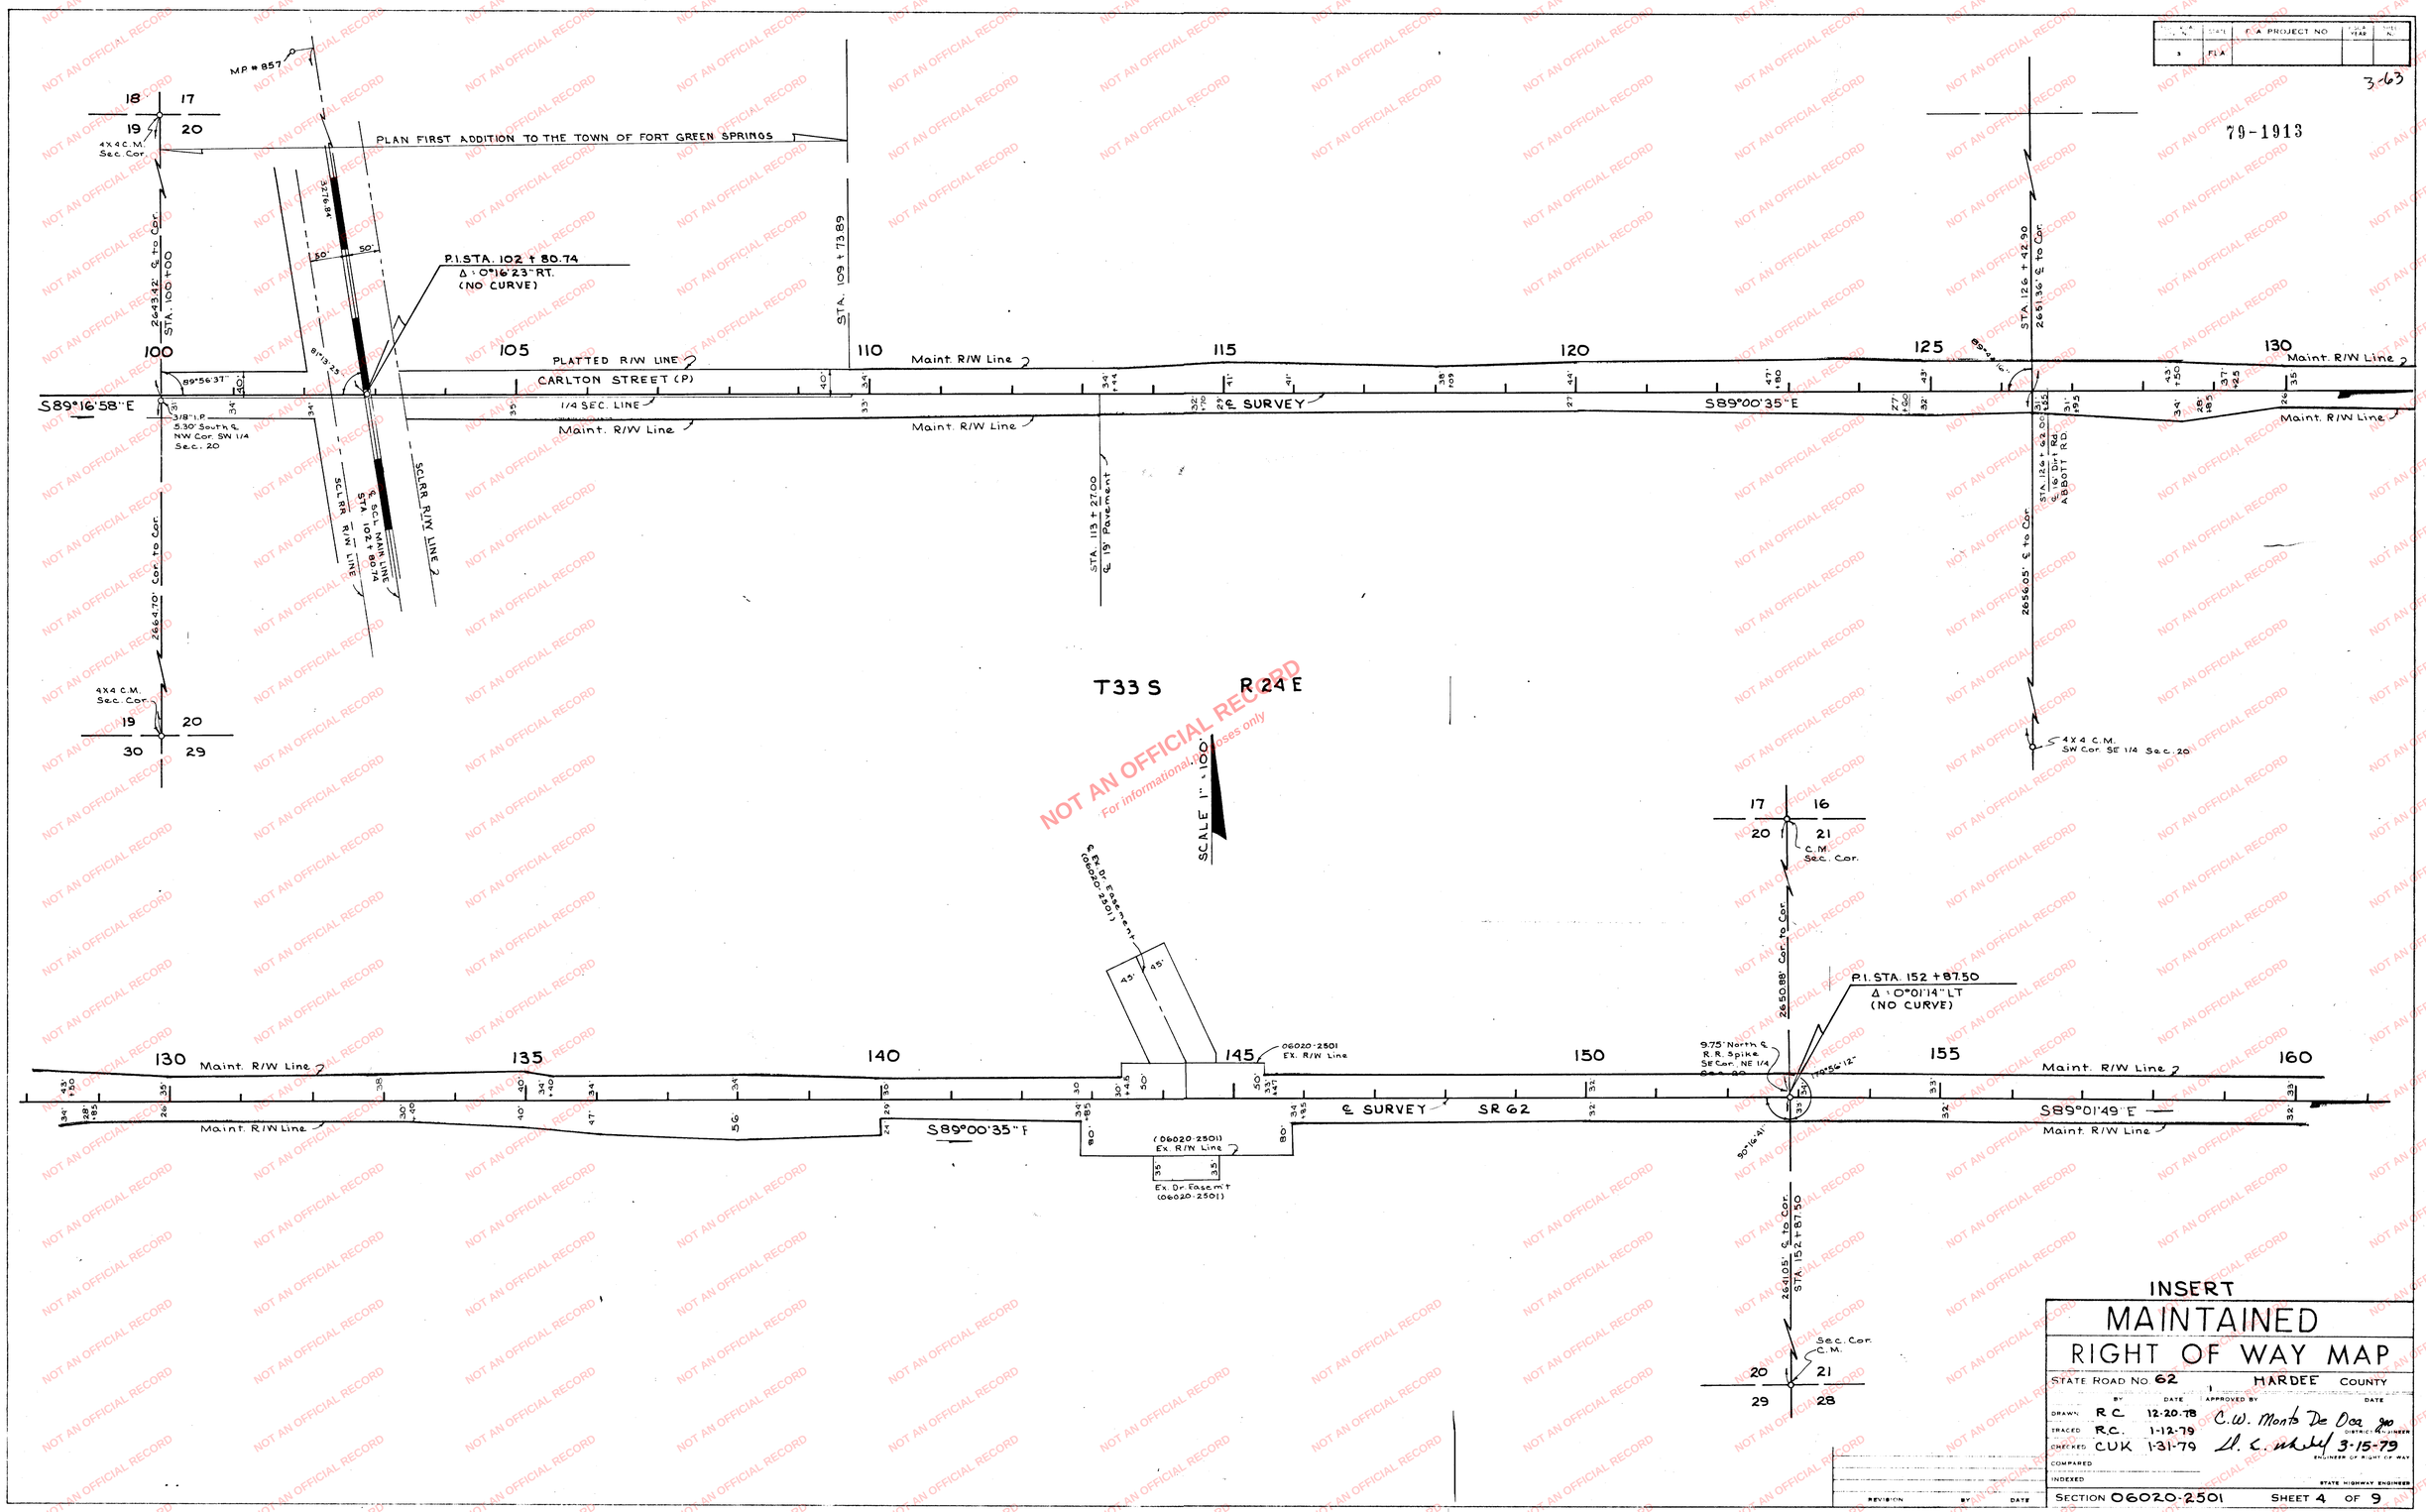

INSERT

MAINTAINED RIGHT OF WAY MAP

STATE ROAD NO. 62 HARDEE COUNTY

	BY	DATE	APPROVED BY	DATE
DRAWN	R.C.	12-20-78	C.W. Monts De Oca	
TRACED	R.C.	1-12-79		
CHECKED	CUK	1-31-79	[signature]	3-15-79
COMPARED				
INDEXED				

DISTRICT ENGINEER

ENGINEER OF RIGHT OF WAY

STATE HIGHWAY ENGINEER

REVISION BY DATE

SECTION 06020-2501 SHEET 4 OF 9

NOT AN OFFICIAL RECORD
For informational purposes only

NOT AN OFFICIAL RECORD

3-63

79-1913

4X4 C.M. NW Cor. NE 1/4 Sec. 21

2658.80 Cor. to Cor.

3/8" I. Pipe 1538' N & SE Cor., NW 1/4 Sec. 21

160 Maint. R/W Line 165 170 175 180 185 190 Maint. R/W Line

Maint. R/W Line S89°01'49"E ℄ SURVEY SR 62 Maint. R/W Line

90°12'04"

STA. 179+39.37 ℓ

T 33 S R 24 E

SCALE 1" = 100'

16 15 21 22 Sec. Cor. 4X4 C.M.

190 Maint. R/W Line 195 200 205 210 215 220 Maint. R/W Line

Maint. R/W Line S89°01'49"E ℄ SURVEY SR 62 Maint. R/W Line

16' Dirt ℄ Move Sta. 205+89.71

2649.47' Cor. to Cor.

2X2 C.M. 21.52' N & SW Cor. NW 1/4 Sec. 22

90°09'21"

2428.37' ℓ to Cor.

4X4 C.M. Sec. Cor.

21 22 28 27

INSERT

MAINTAINED RIGHT OF WAY MAP

STATE ROAD NO. 62 HARDEE COUNTY

	RC	12-22-78	C.W. Monk De Oca
	RC	1-19-79	
	CUK	1-31-79	3-15-79

CHECKED

INSPECTED STATE HIGHWAY ENGINEER

REVISION BY DATE

SECTION 06020-2501 SHEET 5 OF 9

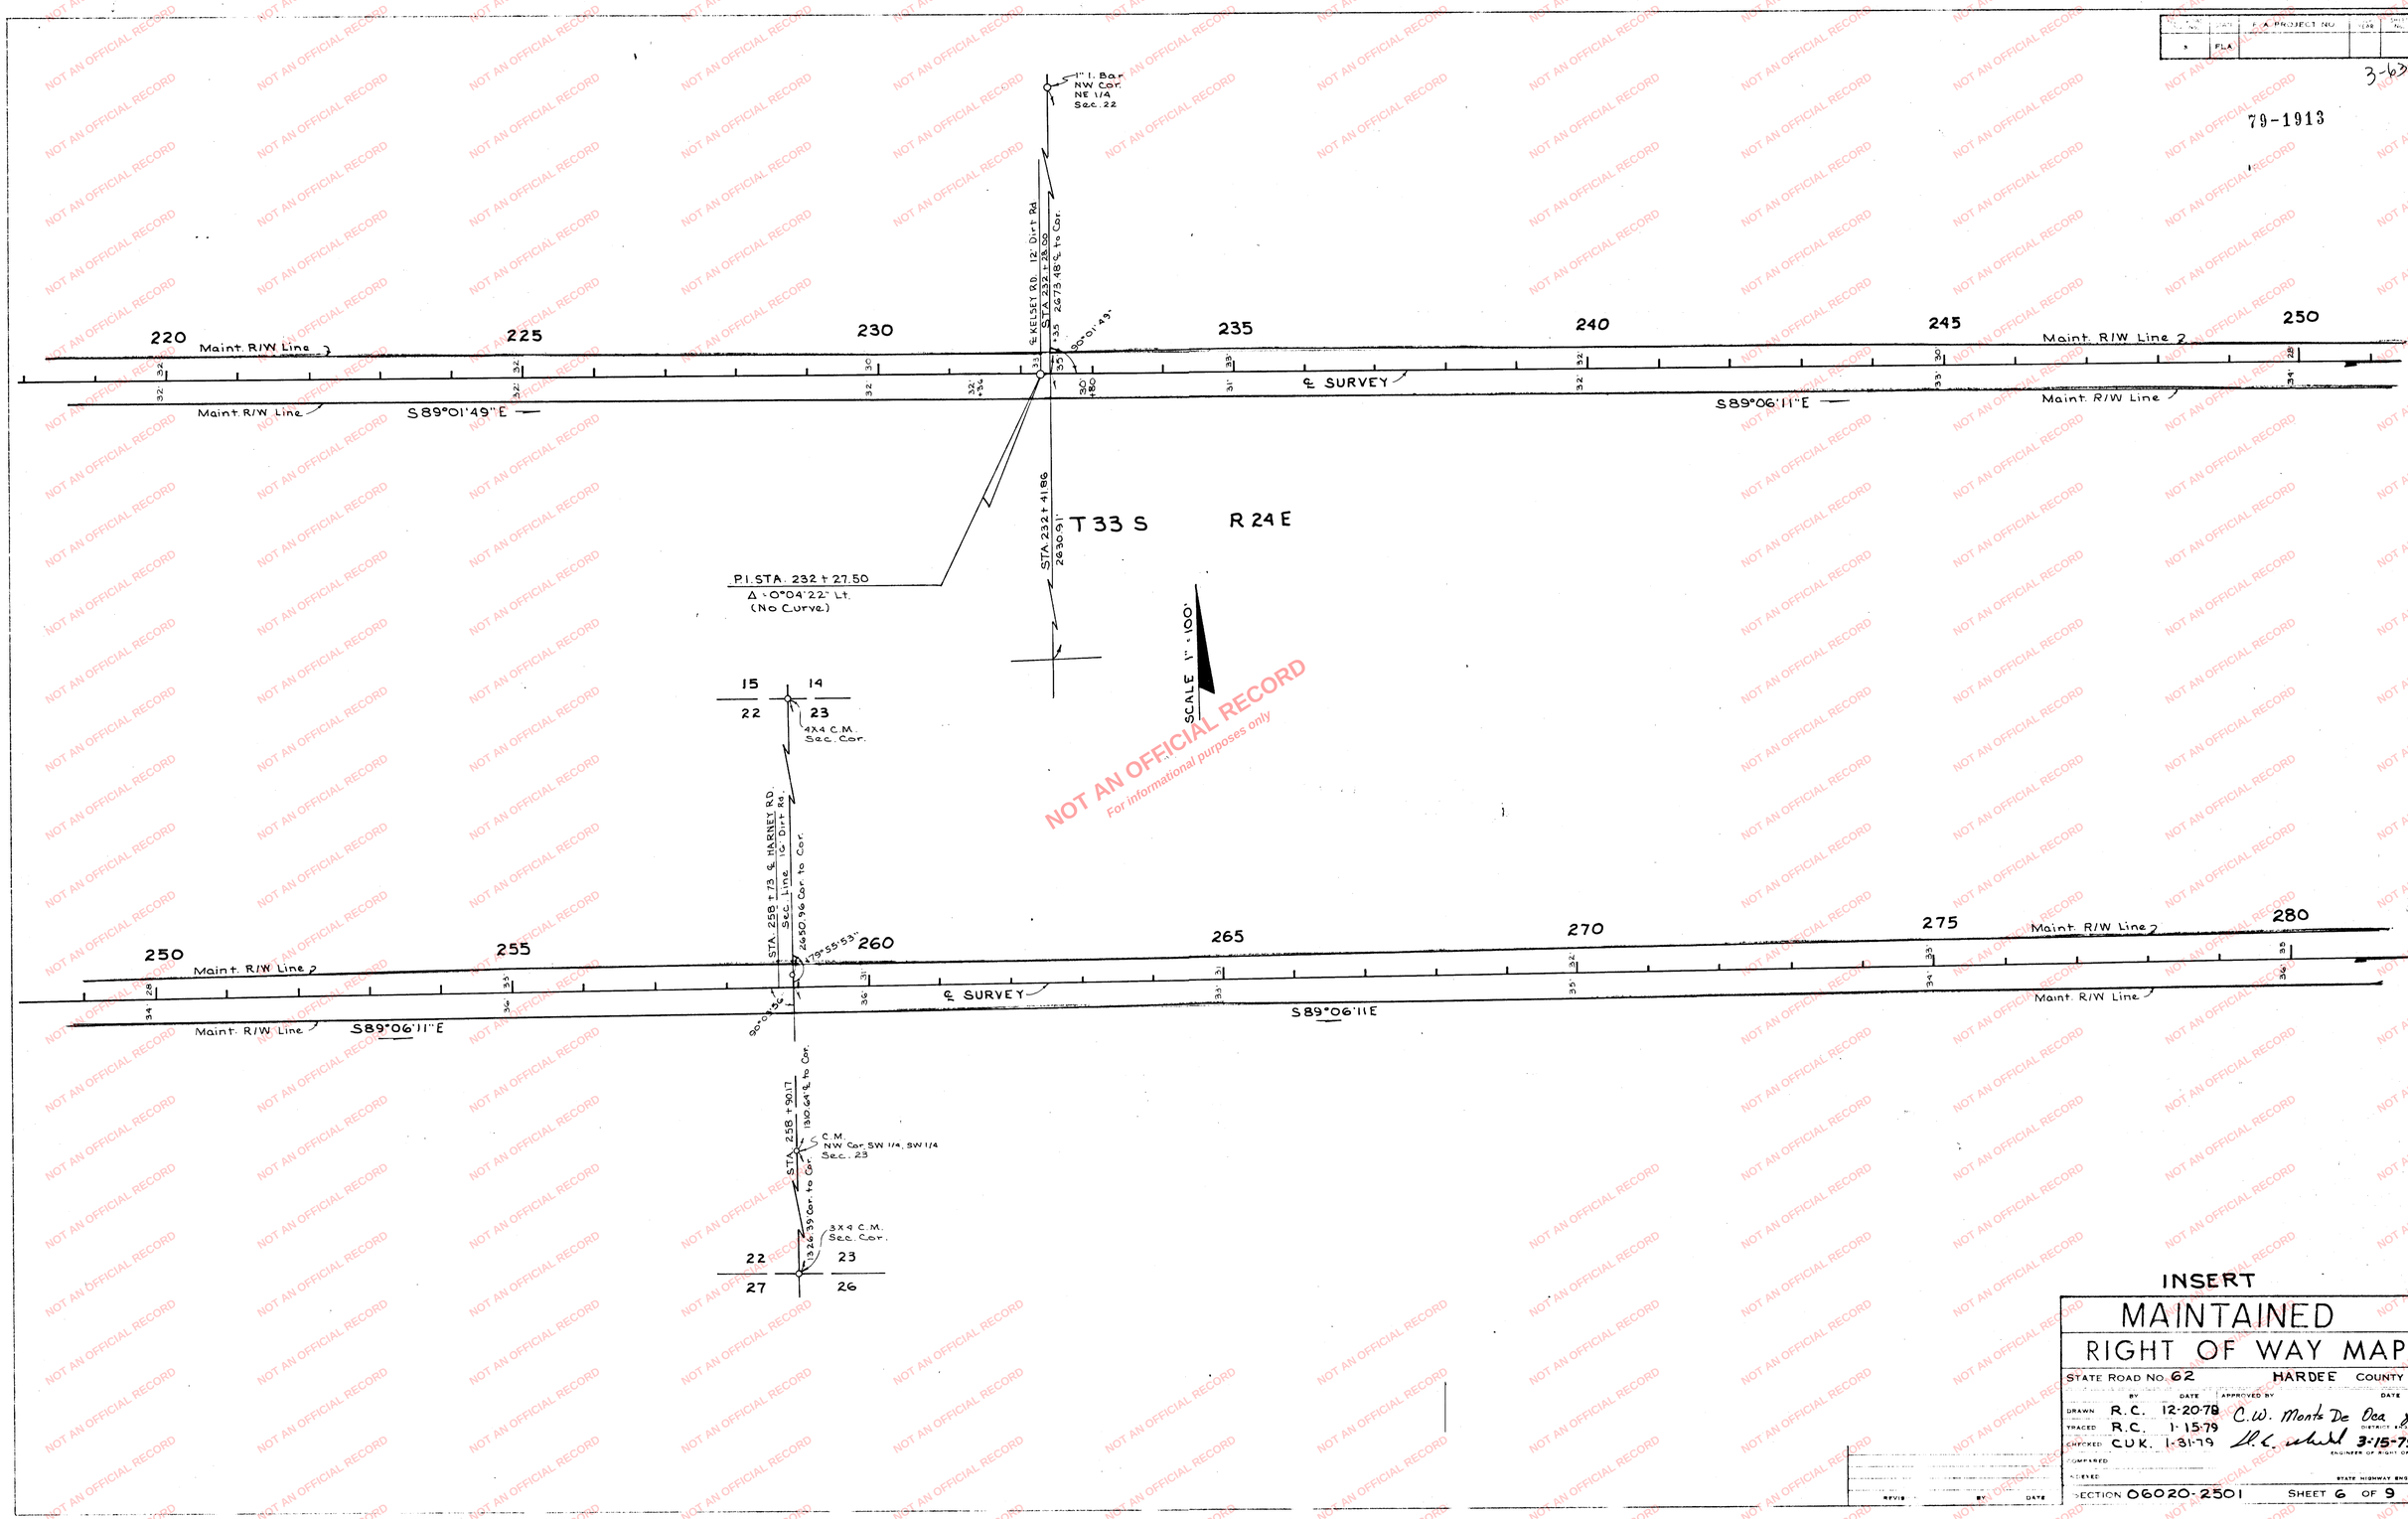

NOT AN OFFICIAL RECORD
For informational purposes only

INSERT

MAINTAINED RIGHT OF WAY MAP

STATE ROAD NO. 62 HARDEE COUNTY

	BY	DATE	APPROVED BY	DATE
DRAWN	R.C.	12-20-78	C.W. Monts De Oca	DISTRICT ENGINEER
TRACED	R.C.	1-15-79		
CHECKED	C.U.K.	1-31-79	[signature]	3-15-79 ENGINEER OF RIGHT OF WAY
COMPARED				
INDEXED				STATE HIGHWAY ENGINEER

SECTION 06020-2501 SHEET 6 OF 9

NOT AN OFFICIAL RECORD
For informational purposes only

3-63

79-1913

4X4 C.M. NW Cor. NE 1/4 Sec. 23

2656.89' Cor. to Cor.

3/8" I. Pipe 15.16' N. & SW Cor. NE 1/4 Sec. 23

STA. 285 + 45.29

STA. 298+70 ℄ 12' Dirt Rd. Manuel Rd. N.W.

280 285 290 295 300 305 310

Maint. R/W Line 2

Maint. R/W Line

S89°06'11"E

℄ SURVEY

Maint. R/W Line 2

Maint. R/W Line

T33S R24E

SCALE 1" = 100'

14 13
23 24

4" I. Pipe Sec. Cor.

Sec. Line ℄ Melvin Rd.

2663.69' Cor. to Cor.

1/2" I. Rod 14.98' N. & SW Cor. NW 1/4 Sec. 24

647.00' Cor. to Cor.

4 X 4 C.M. NW Cor. SW 1/4 NW 1/4 SW 1/4 SEC. 24

STA. 311 + 97.16

1986.66' Cor. to Cor.

4X4 C.M. & LTWD Post S.E. Cor.

23 24
26 25

310 315 320 325 330 335 340

STA. 325 + 20 16' Pavent ℄ College Hill Rd.

C.M. 27'

℄ Chancey Rd. E. 1/4 Sec. Line

2654.81' Cor. to Cor.

1/2" I. Pipe, 8.65' N. & 10' West Line

Maint. R/W Line

Maint. R/W Line

S0°03'55"E

STA. 338 + 42.87

2641.45' ℄ to Cor.

INSERT

MAINTAINED RIGHT OF WAY MAP

STATE ROAD NO. 62 HARDEE COUNTY

	BY	DATE	APPROVED BY	DATE
DRAWN	RC	12-21-78	C.W. Monts De Oca	
TRACED	RC	1-16-79		DIST. ENGINEER
CHECKED	C.U.K.	1-31-79	H.C. Schuler 3-15-79	
			DIV. R/W ENGINEER	
COMPARED				
INDEXED				STATE HIGHWAY ENGINEER

REVISION	BY	DATE

SECTION 06020-2501 SHEET 7 OF 9