State Road Right of Way Maps

R/W PLAT BOOK 1 PAGE 41-25

FED. ROAD DIV. No.	STATE	F A PROJECT NO.	FISCAL YEAR	SHEET No.
	FLA.	N/A		

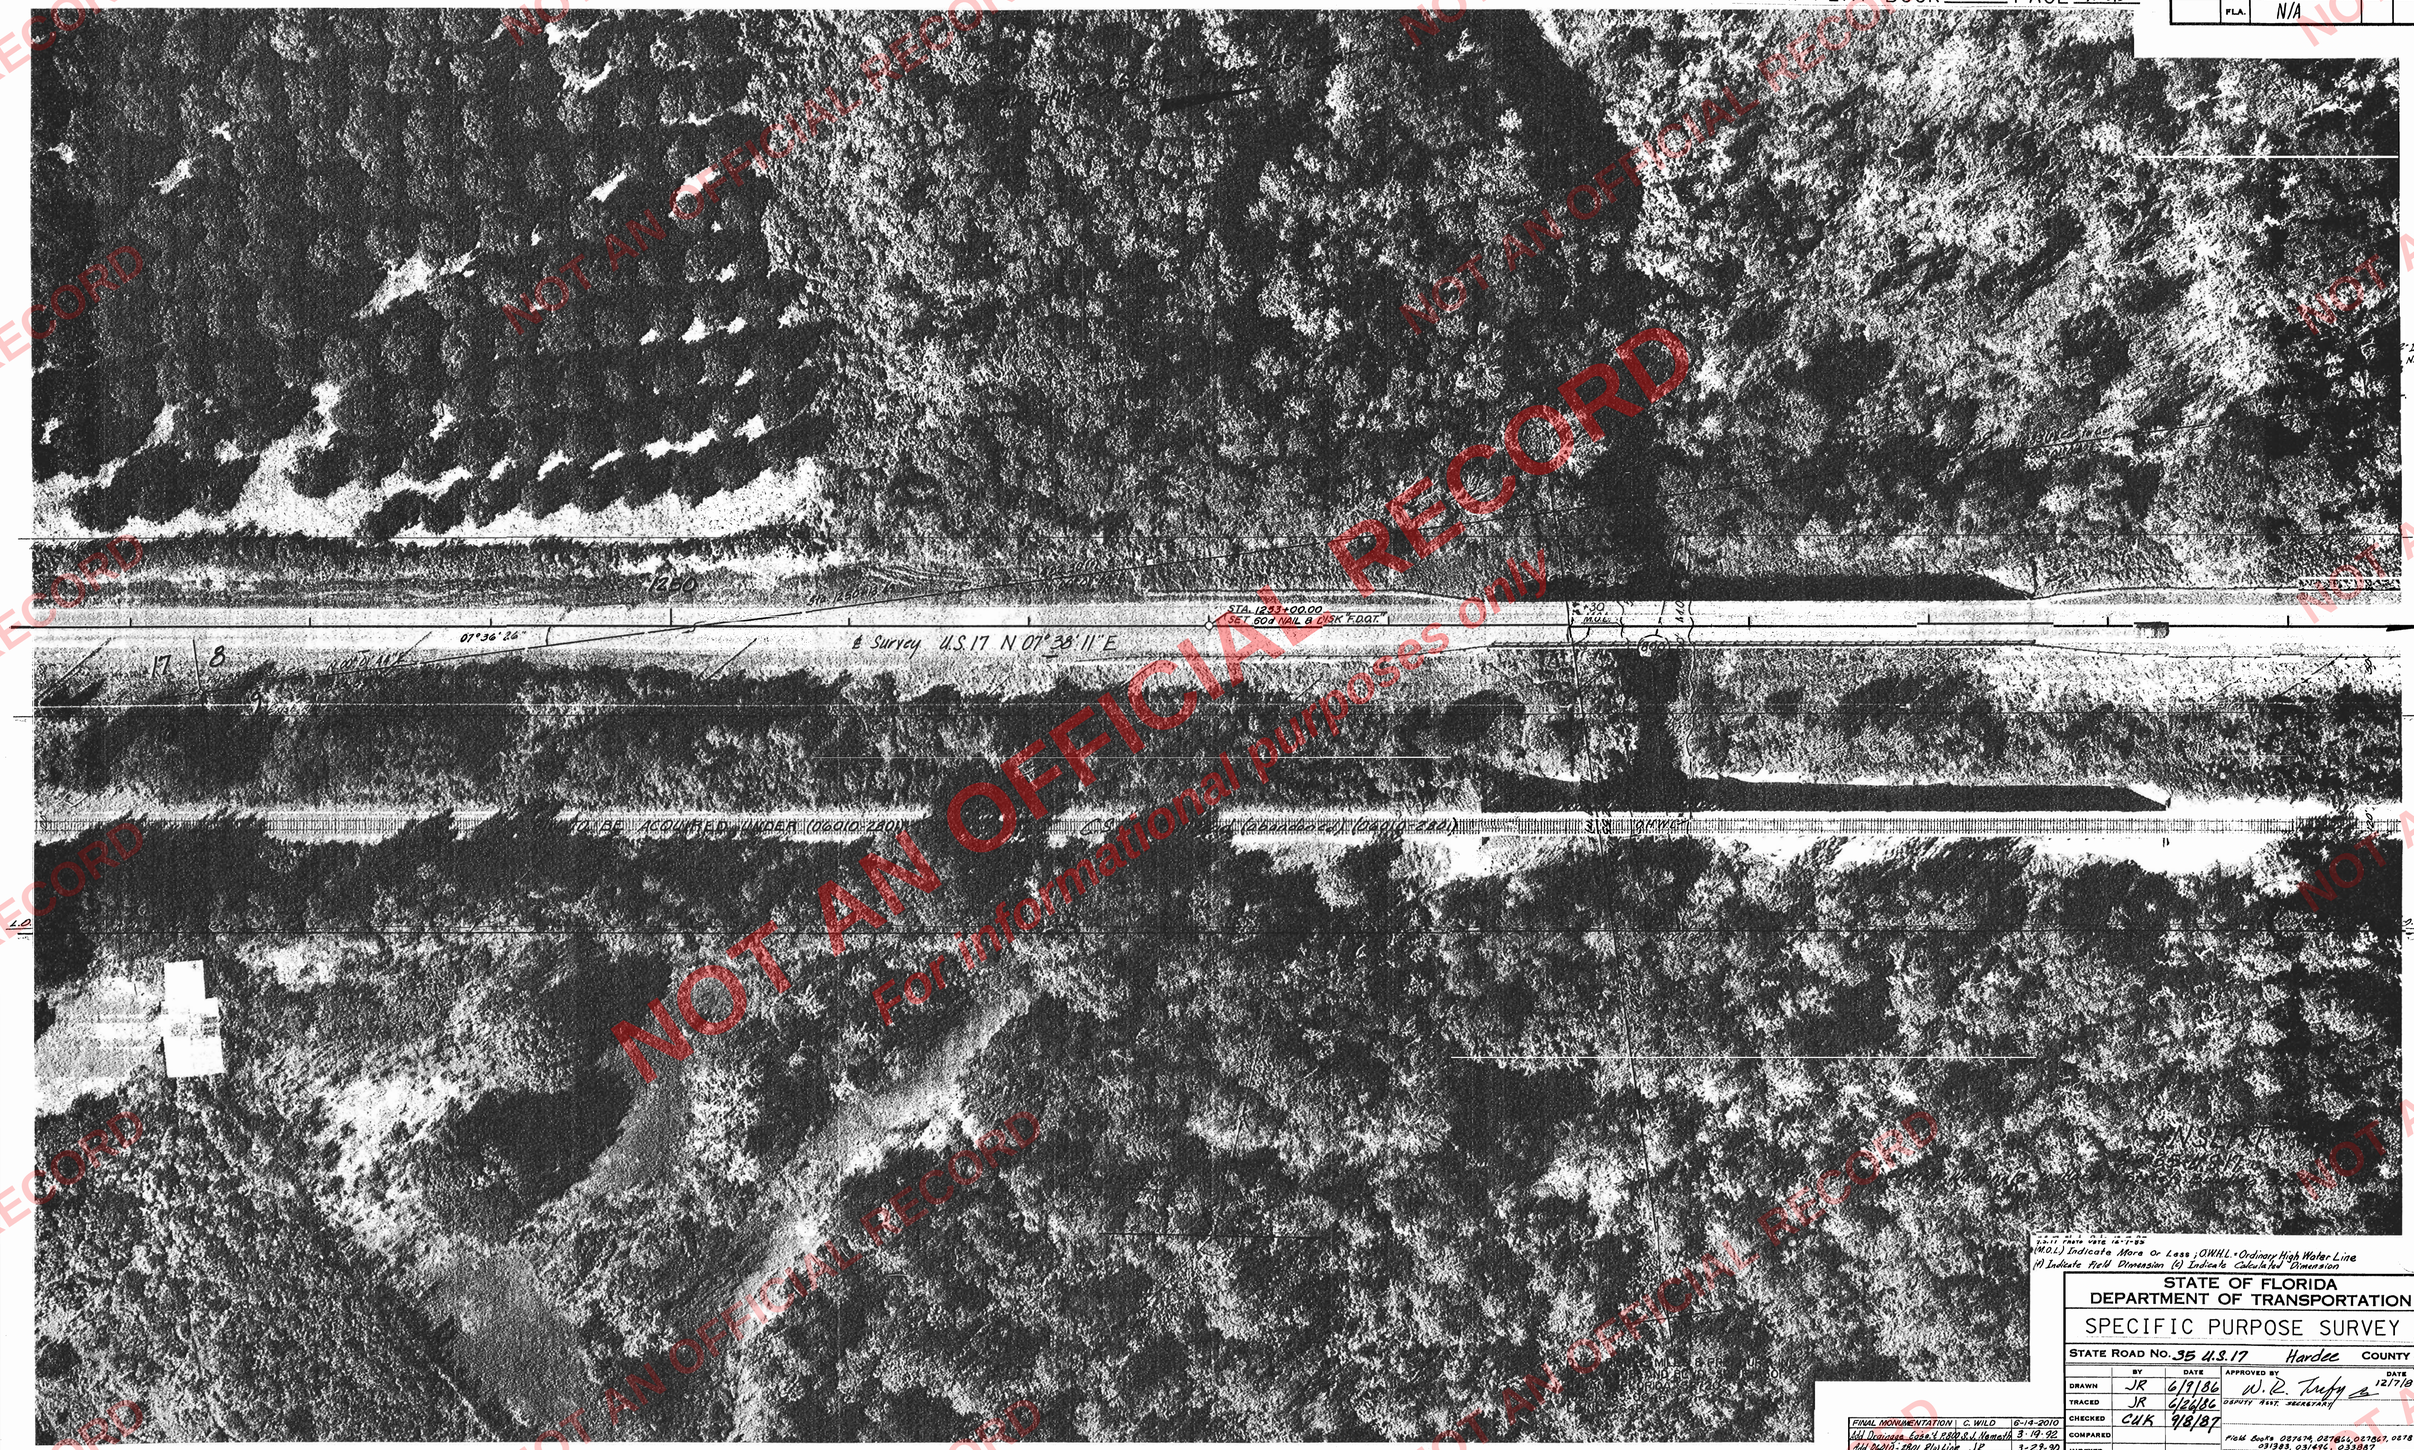

7-3-17 Photo Date 12-7-85
(M.O.L.) Indicate More Or Less ; O.W.H.L. = Ordinary High Water Line
(*) Indicate Field Dimension (c) Indicate Calculated Dimension

STATE OF FLORIDA
DEPARTMENT OF TRANSPORTATION

SPECIFIC PURPOSE SURVEY

STATE ROAD NO. 35 U.S.17 Hardee COUNTY

	BY	DATE
DRAWN	JR	6/9/86
TRACED	JR	6/26/86
CHECKED	CUK	9/8/87
COMPARED		
INDEXED		

APPROVED BY W. R. Trefry DATE 12/7/87
DEPUTY ASST. SECRETARY

Field Books 027674, 027866, 027867, 027879, 031383, 031496, 033887
W.P.I. # 1111212 Scale 1" = 40'

REVISION	BY	DATE
FINAL MONUMENTATION	C. WILD	6-14-2010
Add Drainage Ease't P.800 S.J. Nemeth		3-19-92
Add 06010-2801 R/W Line	JR	3-29-90
Add data	CUK	1-31-90

SECTION 06010-2509 SHEET 26

SHEET 22

(A.B.COGSWELL ARC-6P) N69523

NOT AN OFFICIAL RECORD
For informational purposes only