AF 426628

F.A. PROJECT NO.	SHEET NO.
N/A	

SEC. 34, T34S~R24E

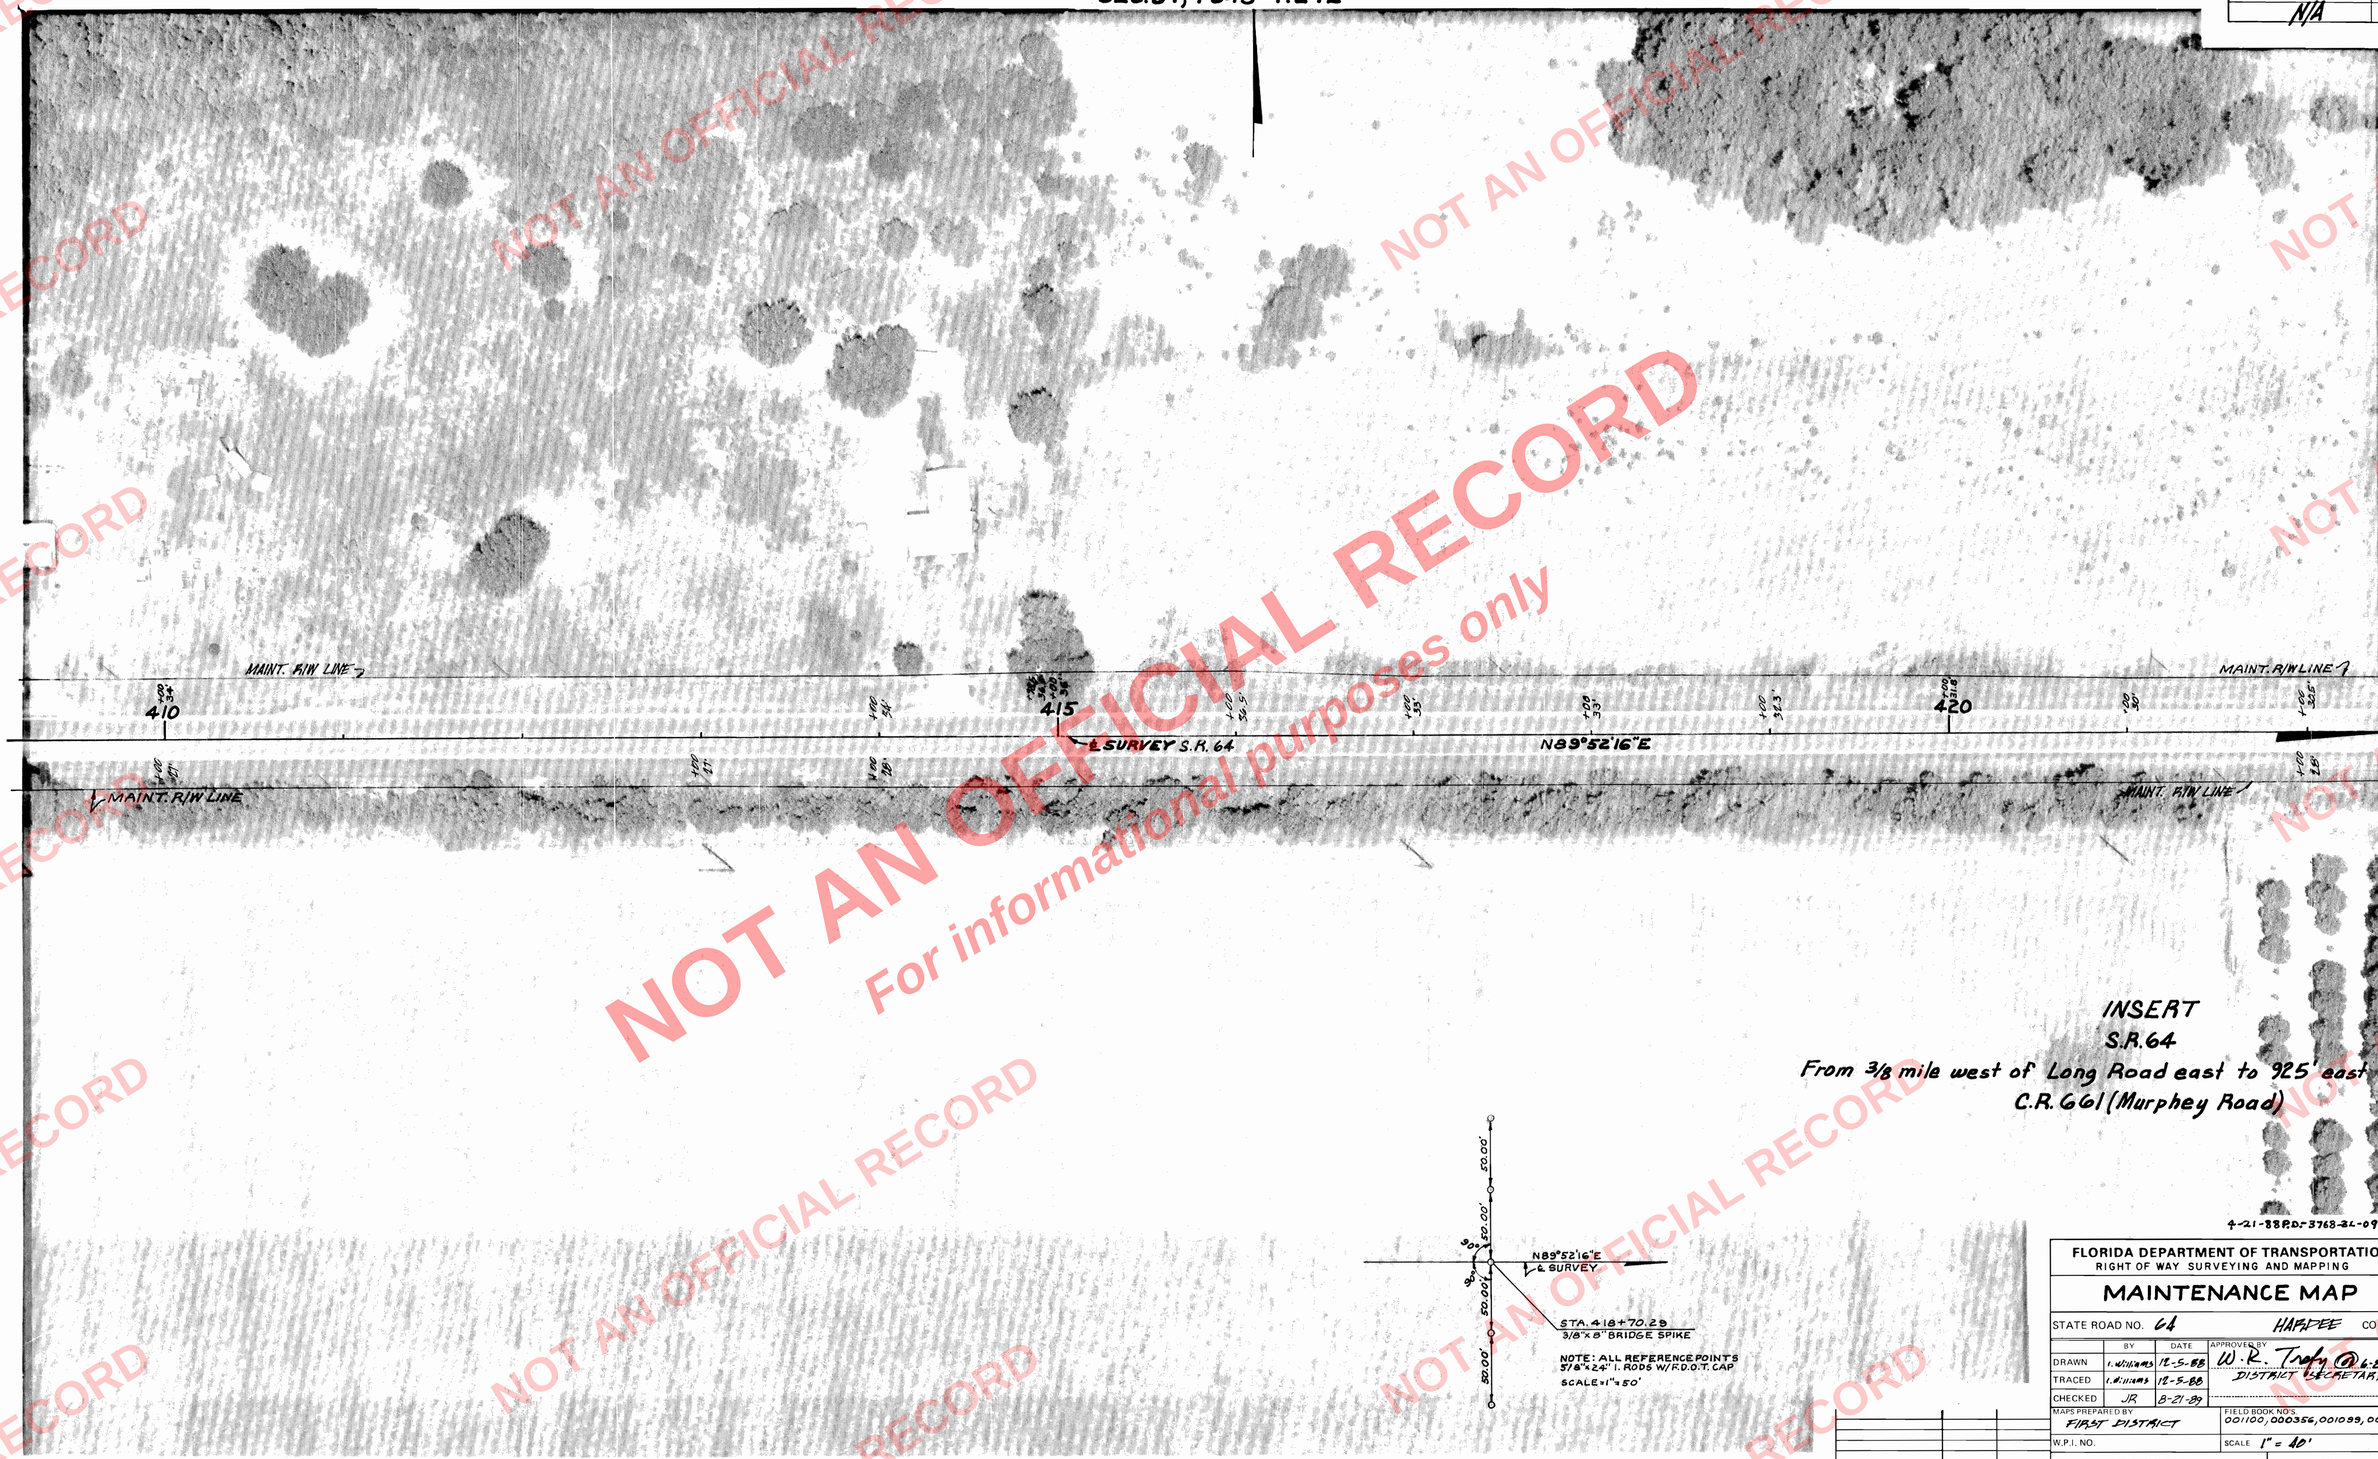

INSERT
S.R. 64
From 3/8 mile west of Long Road east to 925' east of
C.R. 661 (Murphey Road)

4-21-88 P.D.-3768-3L-09

FLORIDA DEPARTMENT OF TRANSPORTATION
RIGHT OF WAY SURVEYING AND MAPPING

MAINTENANCE MAP

STATE ROAD NO. 64 HARDEE COUNTY

	BY	DATE	APPROVED BY	DATE
DRAWN	C. Williams	12-5-88	W. R. Trefy @ 6-28-90 DISTRICT SECRETARY	
TRACED	C. Williams	12-5-88		
CHECKED	JR	8-21-89		

MAPS PREPARED BY FIRST DISTRICT
FIELD BOOK NO'S. 001100, 000356, 001099, 002952
W.P.I. NO.
SCALE 1" = 40'

REVISION	BY	DATE

SECTION 06050- SHEET 39

PAGE 56

NOT AN OFFICIAL RECORD
For informational purposes only