FED. ROAD DIV. No.	STATE	SEC. AND JOB No.	FISCAL YEAR	SHEET No.	TOTAL SHEETS
3	FLA.	0652-252		2	

37

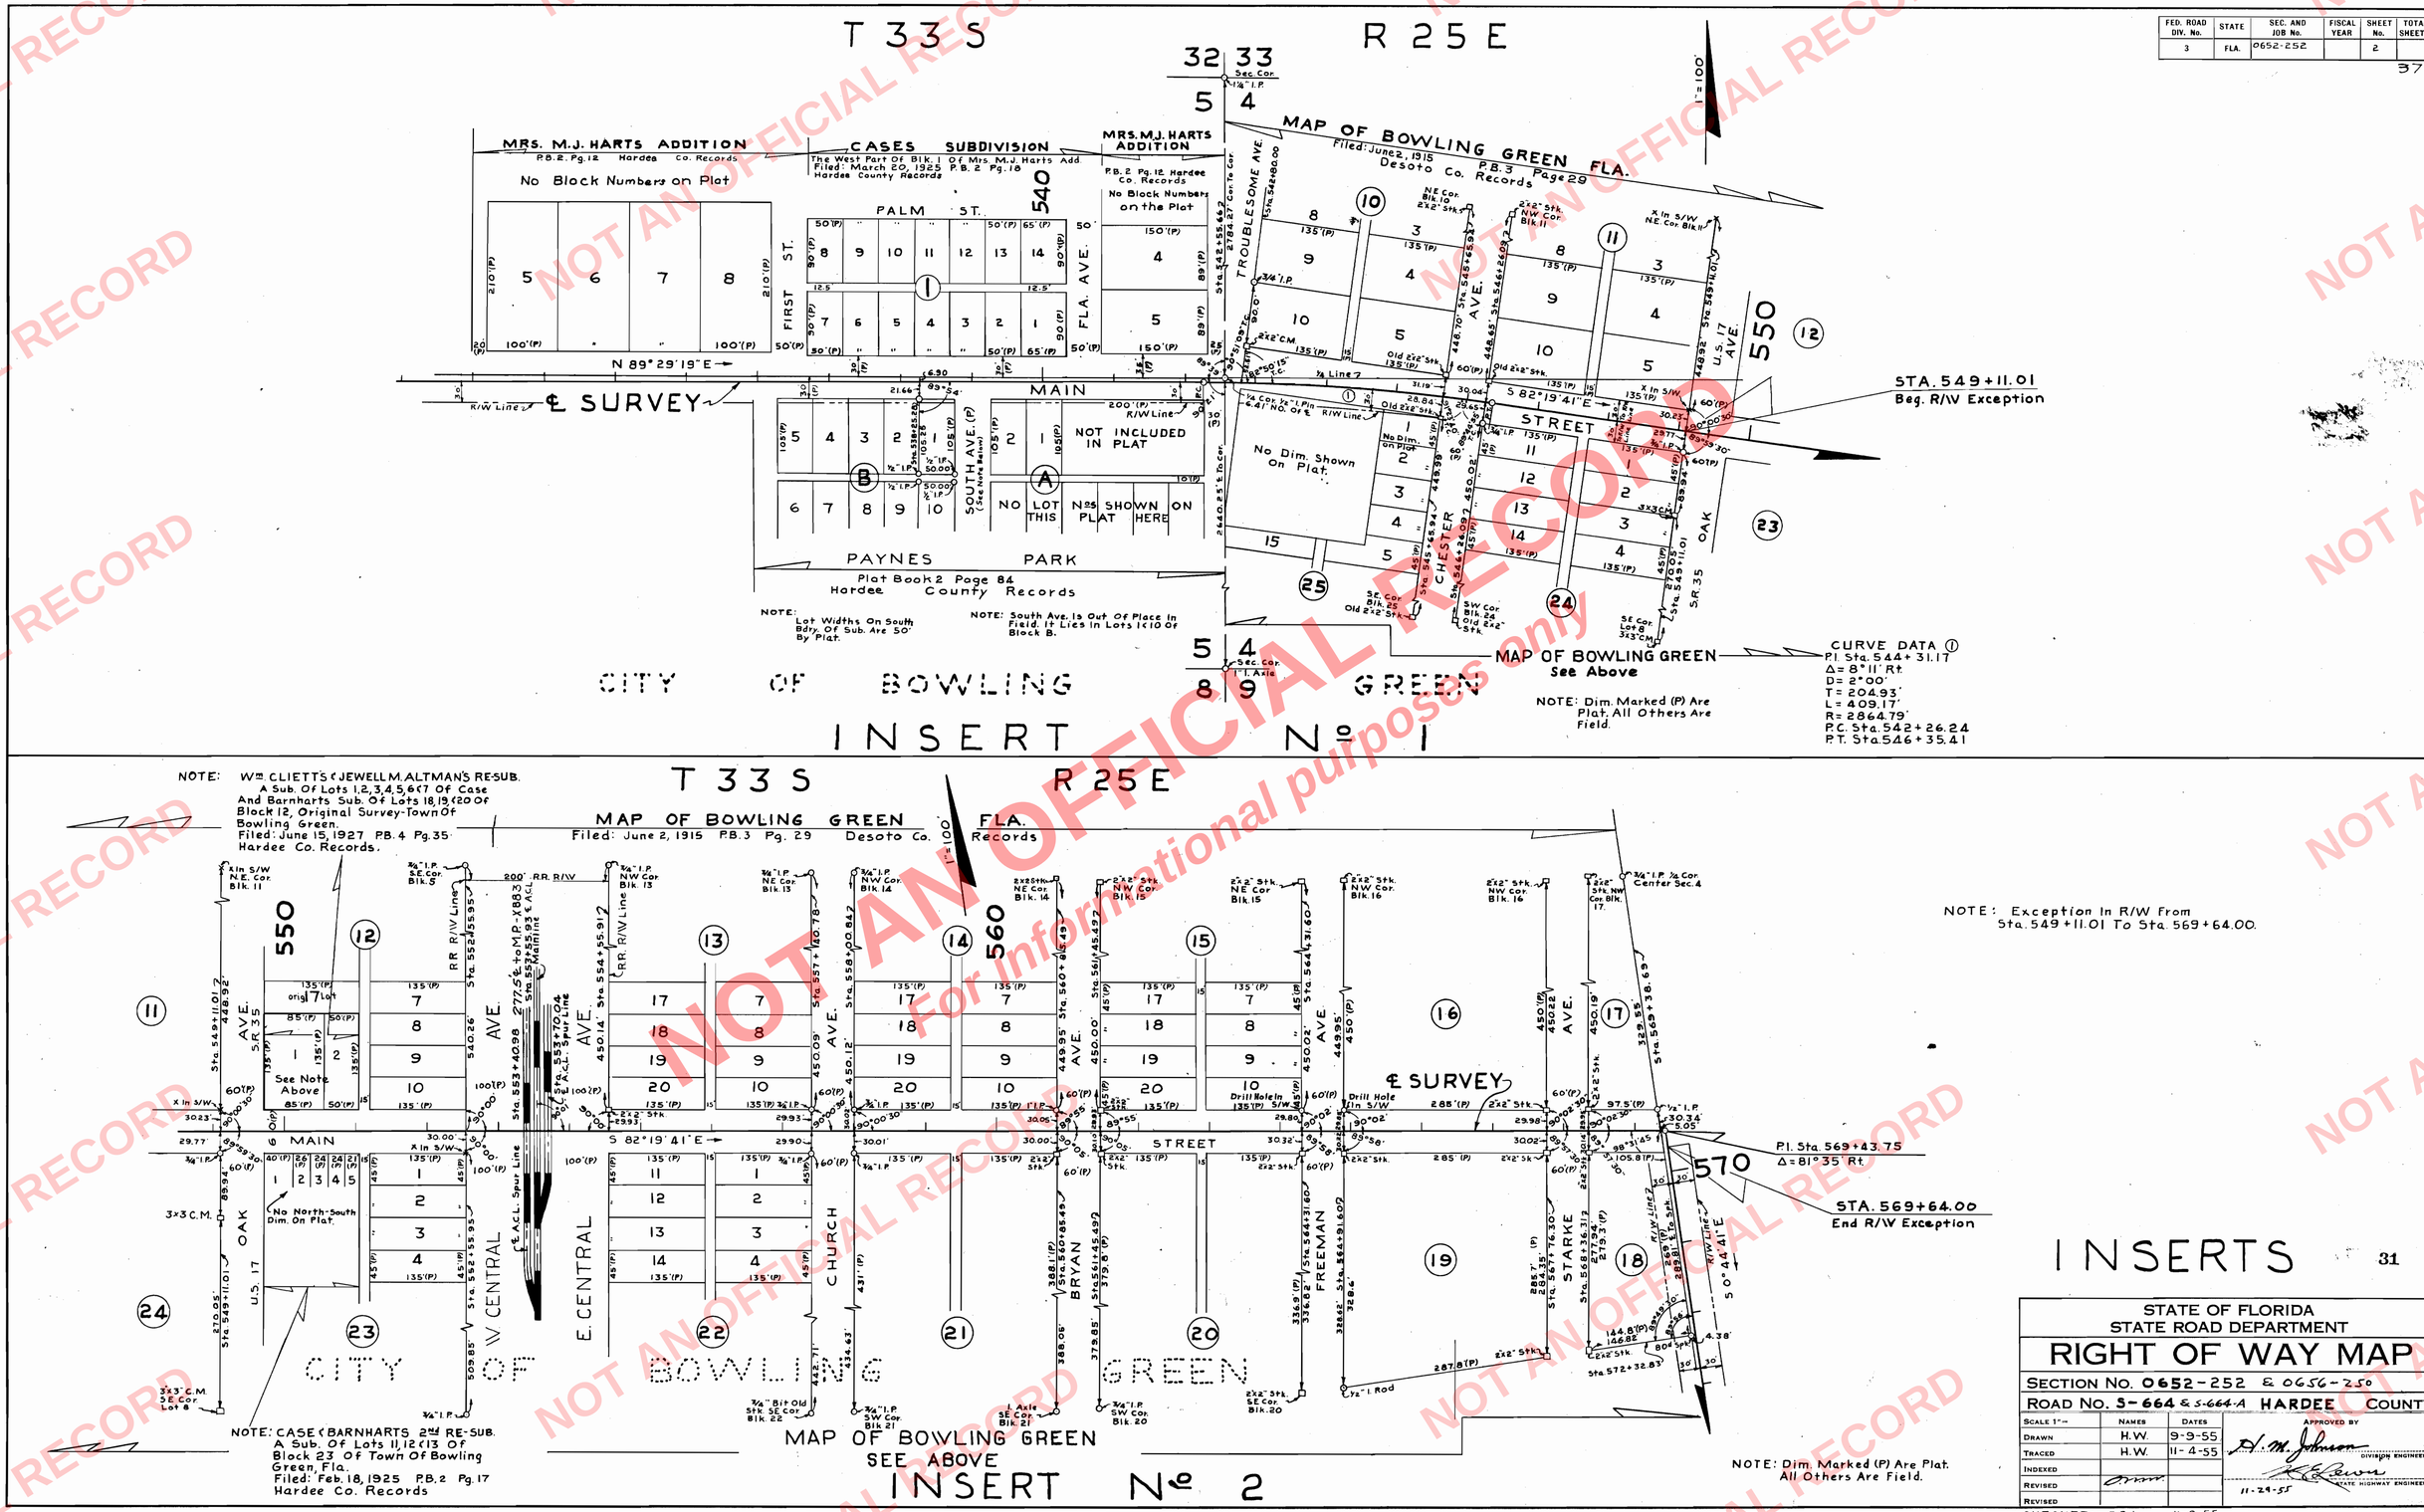

INSERTS

31

STATE OF FLORIDA
STATE ROAD DEPARTMENT

RIGHT OF WAY MAP

SECTION No. 0652-252 & 0656-250

ROAD No. S-664 & S-664-A HARDEE COUNTY

SCALE 1"=	NAMES	DATES	APPROVED BY
DRAWN	H.W.	9-9-55	H. M. Johnson, DIVISION ENGINEER
TRACED	H.W.	11-4-55	
INDEXED			
REVISED			11-29-55 STATE HIGHWAY ENGINEER
REVISED			

CHECKED: E.E.I. 11-9-55

NOT AN OFFICIAL RECORD
For informational purposes only