| FED. ROAD DIV. No. | STATE | SEC. AND JOB No. | FISCAL YEAR | SHEET No. | TOTAL SHEETS |
|---|---|---|---|---|---|
| 3 | FLA. | 06520-2150 | 58 | 5 | 5 |

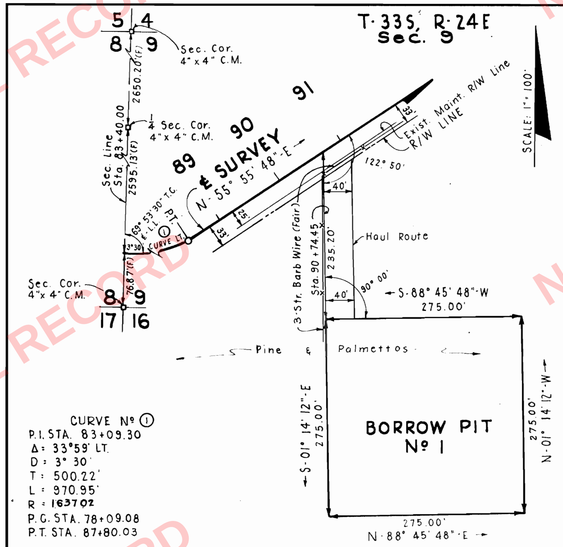


CURVE Nº ①
P.I. STA. 83+09.30
Δ = 33°59' LT.
D = 3° 30'
T = 500.22'
L = 970.95'
R = 1637.02'
P.C. STA. 78+09.08
P.T. STA. 87+80.03

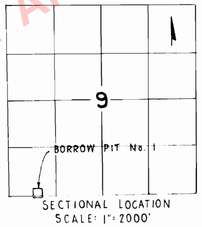


## BORROW PIT Nº 1
RT. STA. 90 + 74.45

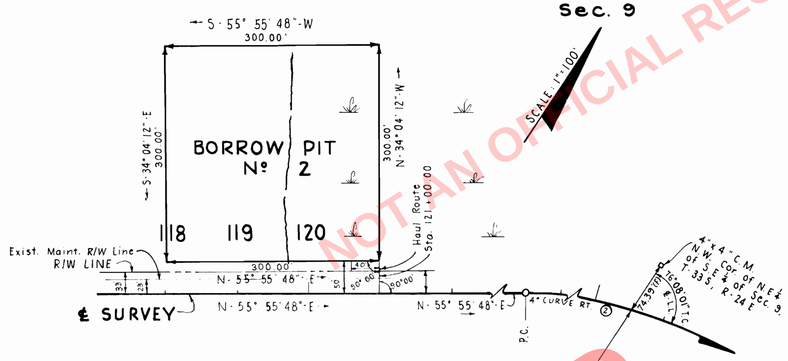


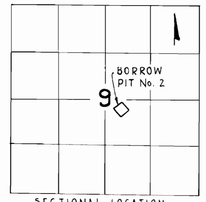


## BORROW PIT Nº 2
LT. STA. 121 + 00.00

CURVE Nº ②
P.I. STA. 129+89.10
Δ = 34°10' RT.
D = 4°00'
T = 440.21'
L = 854.17'
R = 1432.40'
P.C. STA. 125+48.89
P.T. STA. 134+03.06

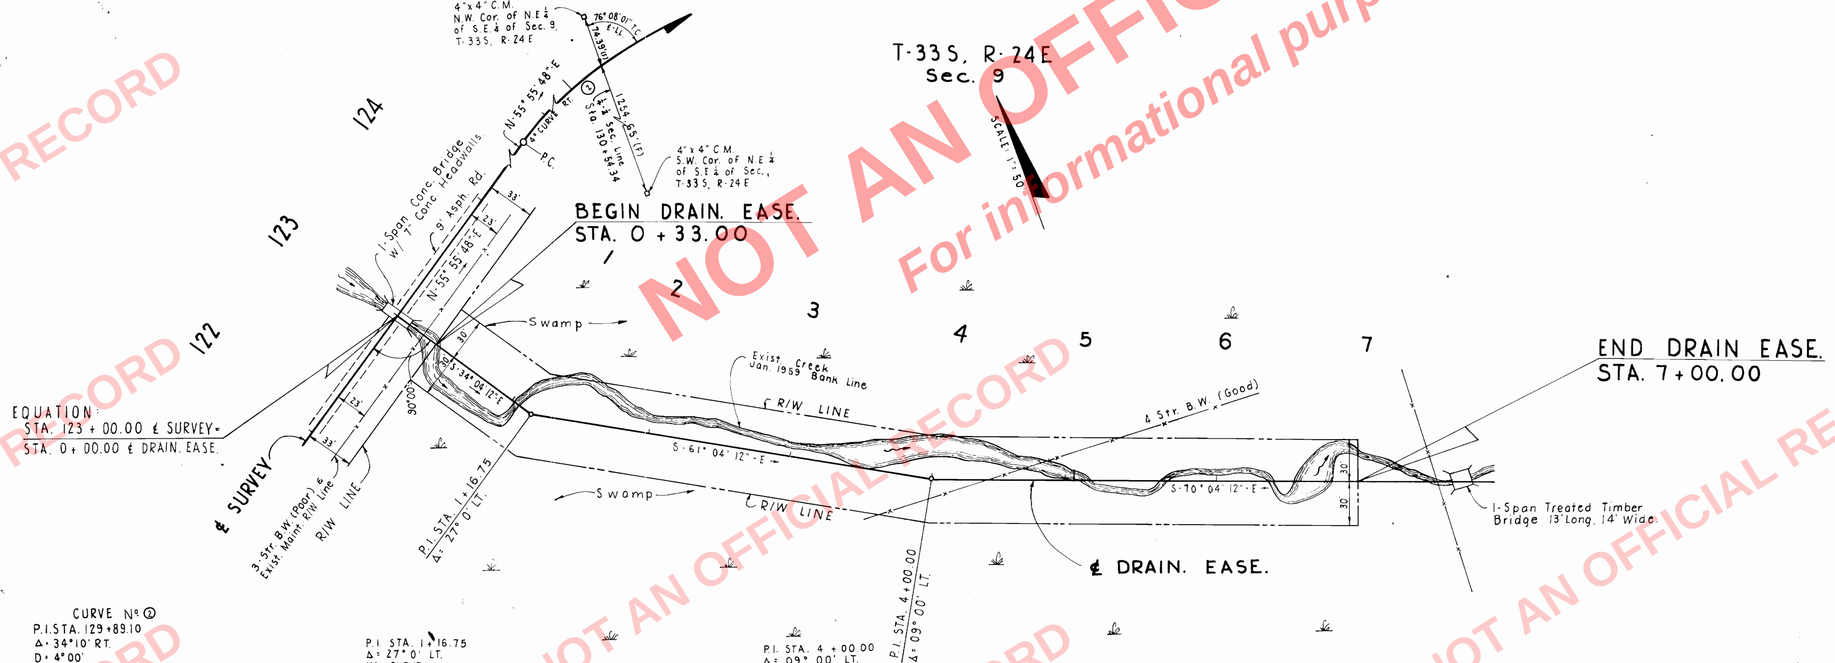


CURVE Nº ②
P.I. STA. 129+89.10
Δ = 34°10' RT.
D = 4°00'
T = 440.21'
L = 854.17'
R = 1432.40'
P.C. STA. 125+48.89
P.T. STA. 134+03.06

P.I. STA. 1+16.75
Δ = 27° 0' LT.
NO CURVE

P.I. STA. 4+00.00
Δ = 09° 00' LT.
NO CURVE

NOTE:
(F) Indicates field data.

## DRAINAGE EASEMENT
RT. STA. 123 + 00.00

## BORROW PITS & DRAINAGE EASEMENT

PULLARA, BOWEN & WATSON
ARCHITECTS - ENGINEERS
2910 GRAND CENTRAL AVE.
TAMPA, FLORIDA
COMM. Nº 5812 William A Watson

STATE OF FLORIDA
STATE ROAD DEPARTMENT

# RIGHT OF WAY MAP

SECTION No. 06520-2150
ROAD No. S-664A HARDEE COUNTY

| | NAMES | DATES | APPROVED BY |
|---|---|---|---|
| SCALE NOTED | | | |
| DRAWN | J.D. | 1-20-59 | H. M. Johnson DIVISION ENGINEER |
| TRACED | J.D. | 1-21-59 | |
| INDEXED | | | Hoffa Buehan 3-16-59 for STATE HIGHWAY ENGINEER |
| REVISED | AWC | 1-8-59 | |
| REVISED | | | |
| CHECKED | P.N. | 1-21-59 | |

NOT AN OFFICIAL RECORD
For informational purposes only