FED. ROAD DIV. No.	STATE	PROJECT No.	FISCAL YEAR	SHEET No.
3	FLA.	06560-2602		3

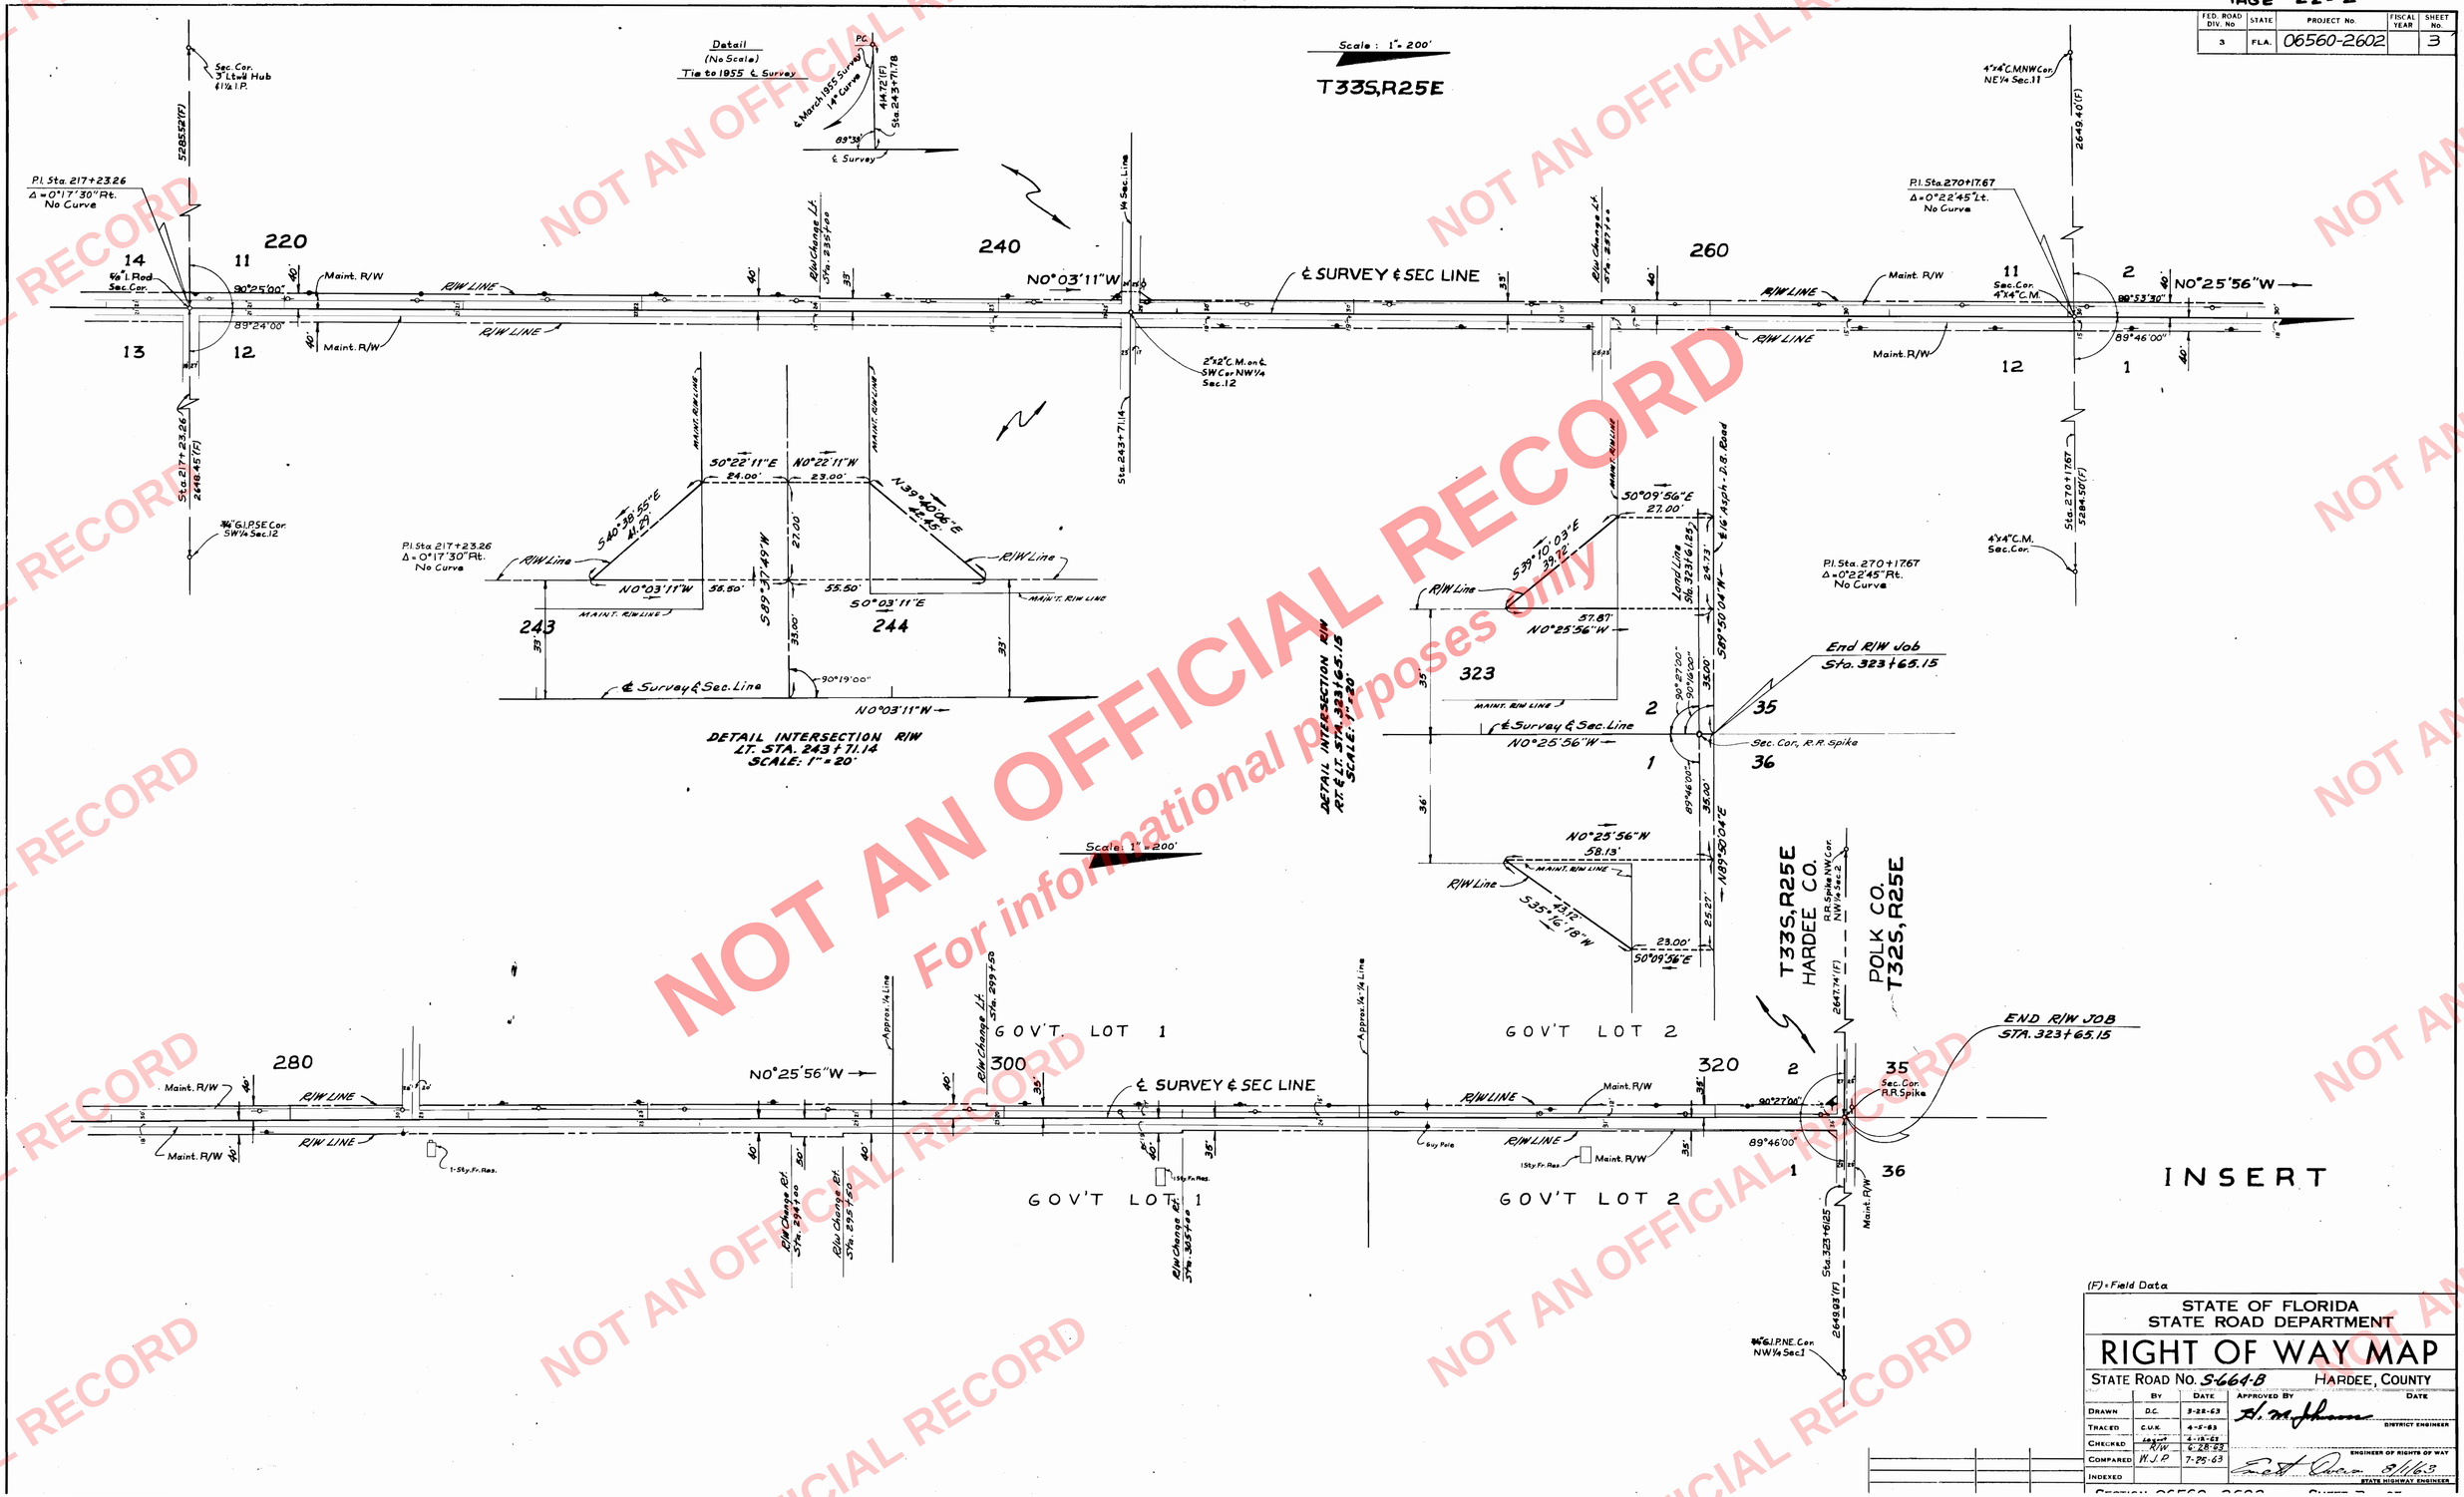

(F) = Field Data

STATE OF FLORIDA
STATE ROAD DEPARTMENT

RIGHT OF WAY MAP

STATE ROAD No. S-664-B HARDEE, COUNTY

	BY	DATE	APPROVED BY	DATE
DRAWN	D.C.	3-22-63	H. M. Johnson	DISTRICT ENGINEER
TRACED	C.U.K.	4-5-63		
CHECKED	[illegible]	4-12-63		
	R/W	6-28-63		ENGINEER OF RIGHTS OF WAY
COMPARED	W.J.P.	7-25-63	[illegible]	8/1/63 STATE HIGHWAY ENGINEER
INDEXED				

NOT AN OFFICIAL RECORD
For informational purposes only