FED. ROAD DIV. NO.	STATE	PROJECT NO.	FISCAL YEAR	SHEET NO.
3	FLA.	06560-2603		2

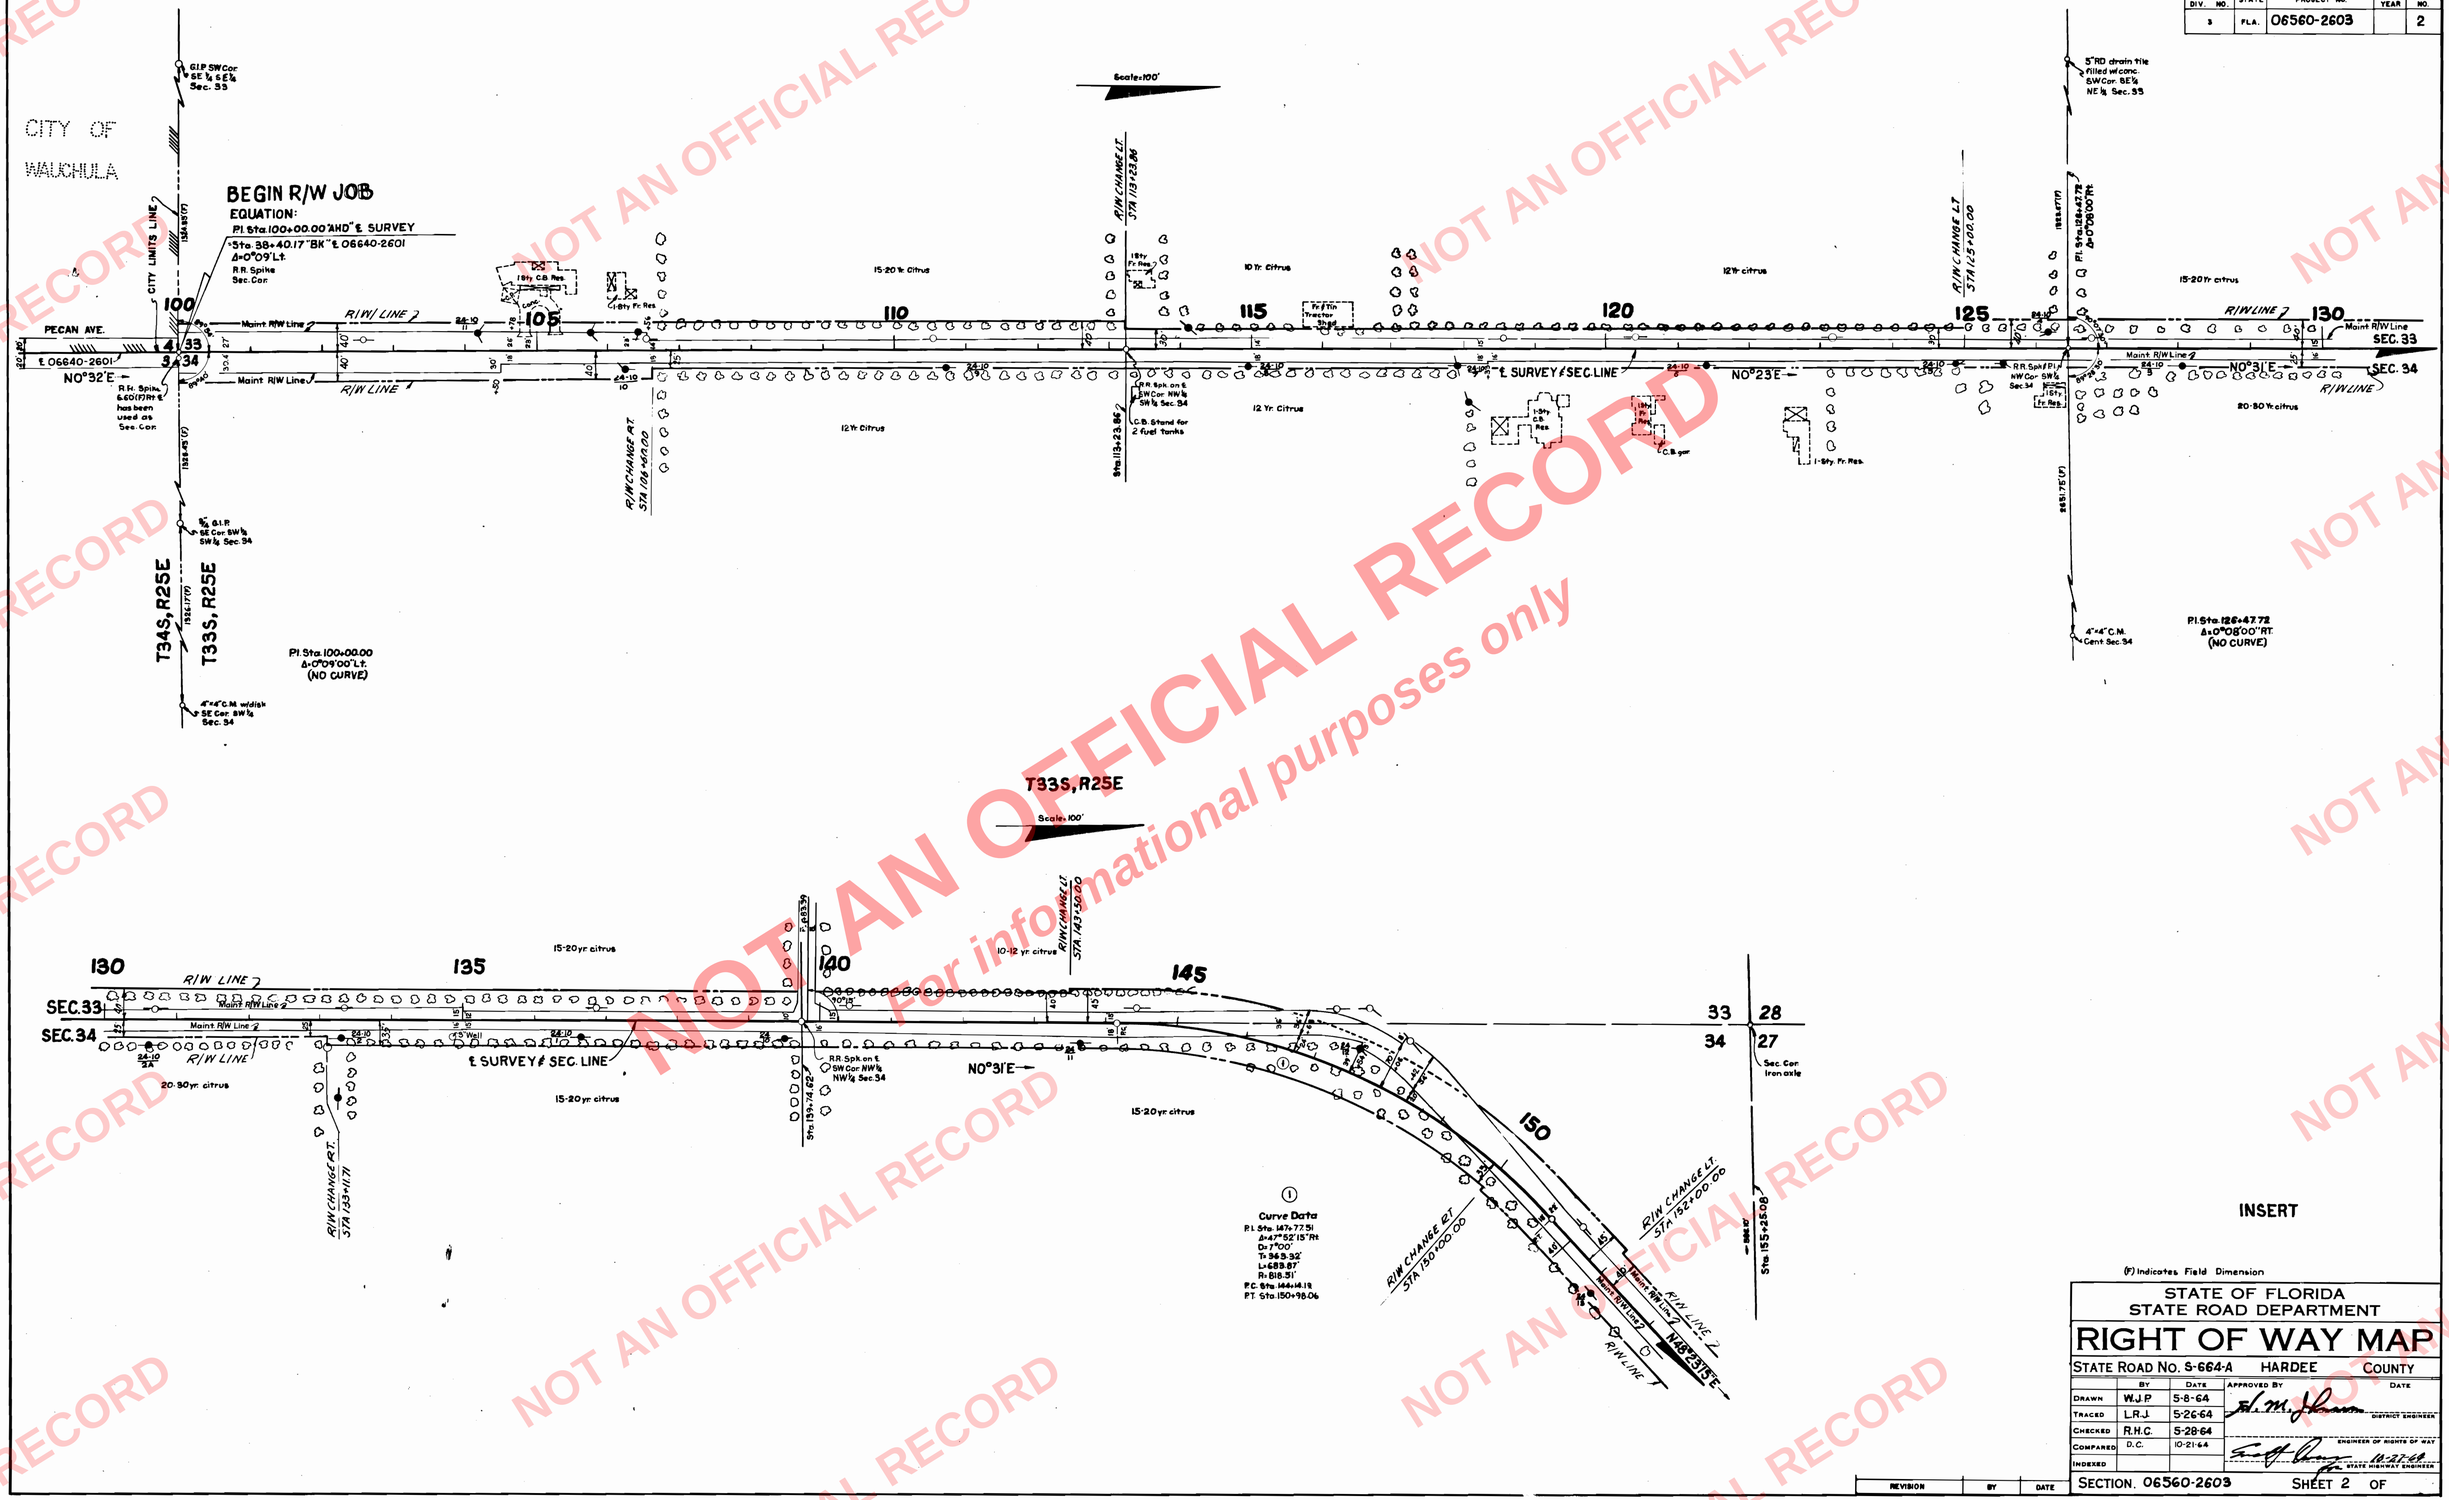

INSERT

(F) Indicates Field Dimension

STATE OF FLORIDA
STATE ROAD DEPARTMENT

RIGHT OF WAY MAP

STATE ROAD NO. S-664-A HARDEE COUNTY

	BY	DATE	APPROVED BY	DATE
DRAWN	W.J.P.	5-8-64		
TRACED	L.R.J.	5-26-64		DISTRICT ENGINEER
CHECKED	R.H.C.	5-28-64		
COMPARED	D.C.	10-21-64		ENGINEER OF RIGHTS OF WAY
INDEXED				10-27-64 STATE HIGHWAY ENGINEER

REVISION	BY	DATE

SECTION. 06560-2603 SHEET 2 OF

NOT AN OFFICIAL RECORD
For informational purposes only