FED. ROAD DIV. NO.	STATE	SEC. AND JOB NO.	FISCAL YEAR	SHEET NO.	TOTAL SHEETS
3	FLA.	0660-150	57	5	5

T 35S - R 25E

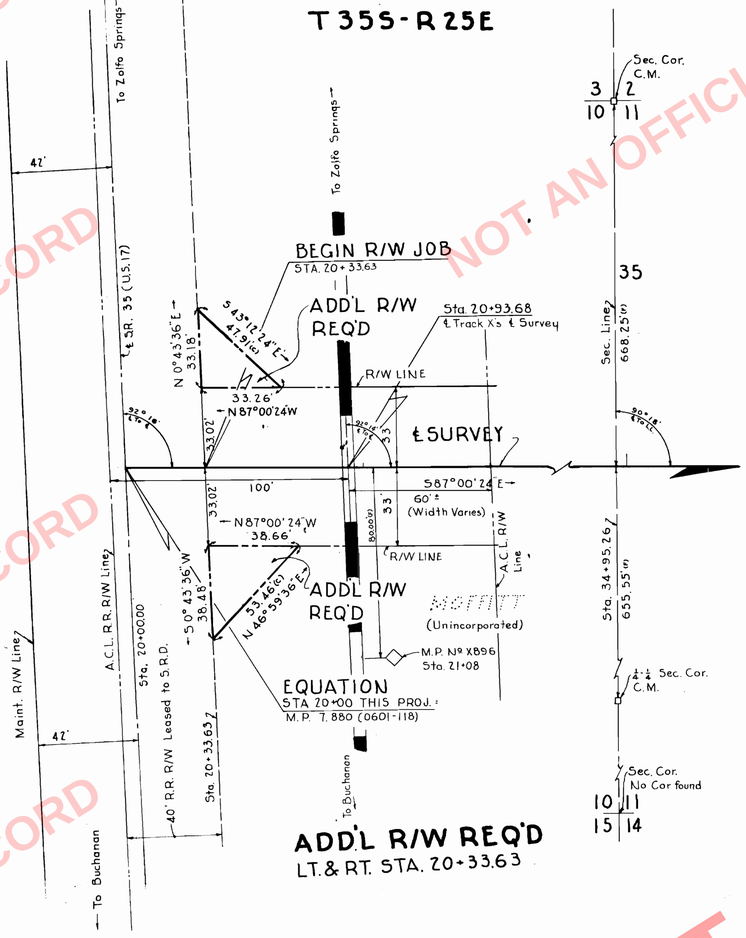

ADD'L R/W REQ'D

NOTE:
(c) Indicates office calculated data.
(f) Indicates field data.

PULLARA, BOWEN & WATSON
ARCHITECTS — 2910 GRAND CENTRAL AVE. — ENGINEERS
TAMPA, FLORIDA
COMM. Nº 5728 William A. Watson

STATE OF FLORIDA
STATE ROAD DEPARTMENT

RIGHT OF WAY MAP

SECTION No. 0660-150 SH. 5
ROAD No. S-684 HARDEE COUNTY

	NAMES	DATES
SCALE 1" = 30'		
DRAWN	E.T.C.	5-13-58
TRACED	E.T.C.	5-13-58
INDEXED		
REVISED		
REVISED		
CHECKED	P.N.	5-14-58

APPROVED BY
H. W. Johnson DIVISION ENGINEER
Walton Bugbee 6-9-58 FOR STATE HIGHWAY ENGINEER

NOT AN OFFICIAL RECORD
For informational purposes only