FED. ROAD DIV. No.	STATE	SEC. AND JOB No.	FISCAL YEAR	SHEET No.	TOTAL SHEETS
3	FLA.	0661-150	57	6	

T-34S, R-25E
Sec. 12

SCALE: 1" = 30'

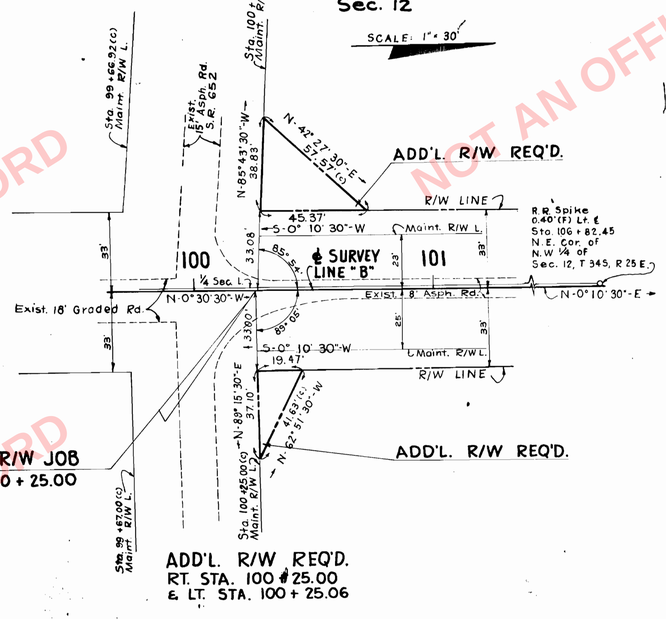

ADD'L. R/W REQ'D.
RT. STA. 100 + 25.00
& LT. STA. 100 + 25.06

T-34S, R-25E
Sec. 1

SCALE: 1" = 30'

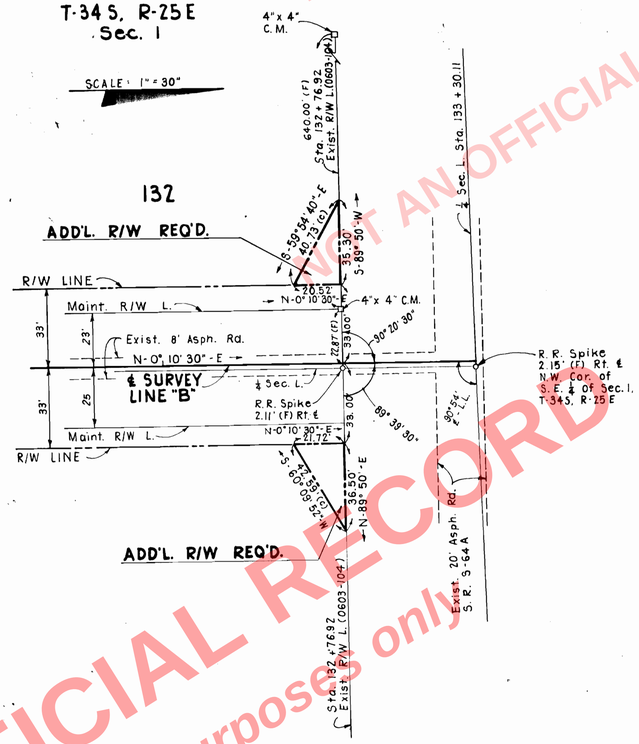

ADD'L. R/W REQ'D.
LT. & RT. STA. 132+76.92

NOTE:
(c) Indicates office Calculated data.
(F) Indicates field data.

ADD'L. R/W REQ'D.
℄ LINE "B" REQ'D.

PULLARA, BOWEN & WATSON
ARCHITECTS — 2910 GRAND CENTRAL AVE. — ENGINEERS
TAMPA FLORIDA
COMM. Nº 5724 Walter R. Watson

STATE OF FLORIDA
STATE ROAD DEPARTMENT

RIGHT OF WAY MAP

SECTION No. 0661-150
ROAD No. HARDEE COUNTY

	NAMES	DATES	APPROVED
SCALE 1"= 30			
DRAWN	J. D.	11-13-57	
TRACED	J. D.	11-13-57	DIVISION ENGINEER
INDEXED			STATE HIGHWAY ENGINEER
REVISED			
REVISED			
CHECKED:	R.P.	11-14-57	

NOT AN OFFICIAL RECORD
For informational purposes only