FED. ROAD DIV. No.	STATE	F A PROJECT NO.	FISCAL YEAR	SHEET No.
3	FLA.	06640-2602		2

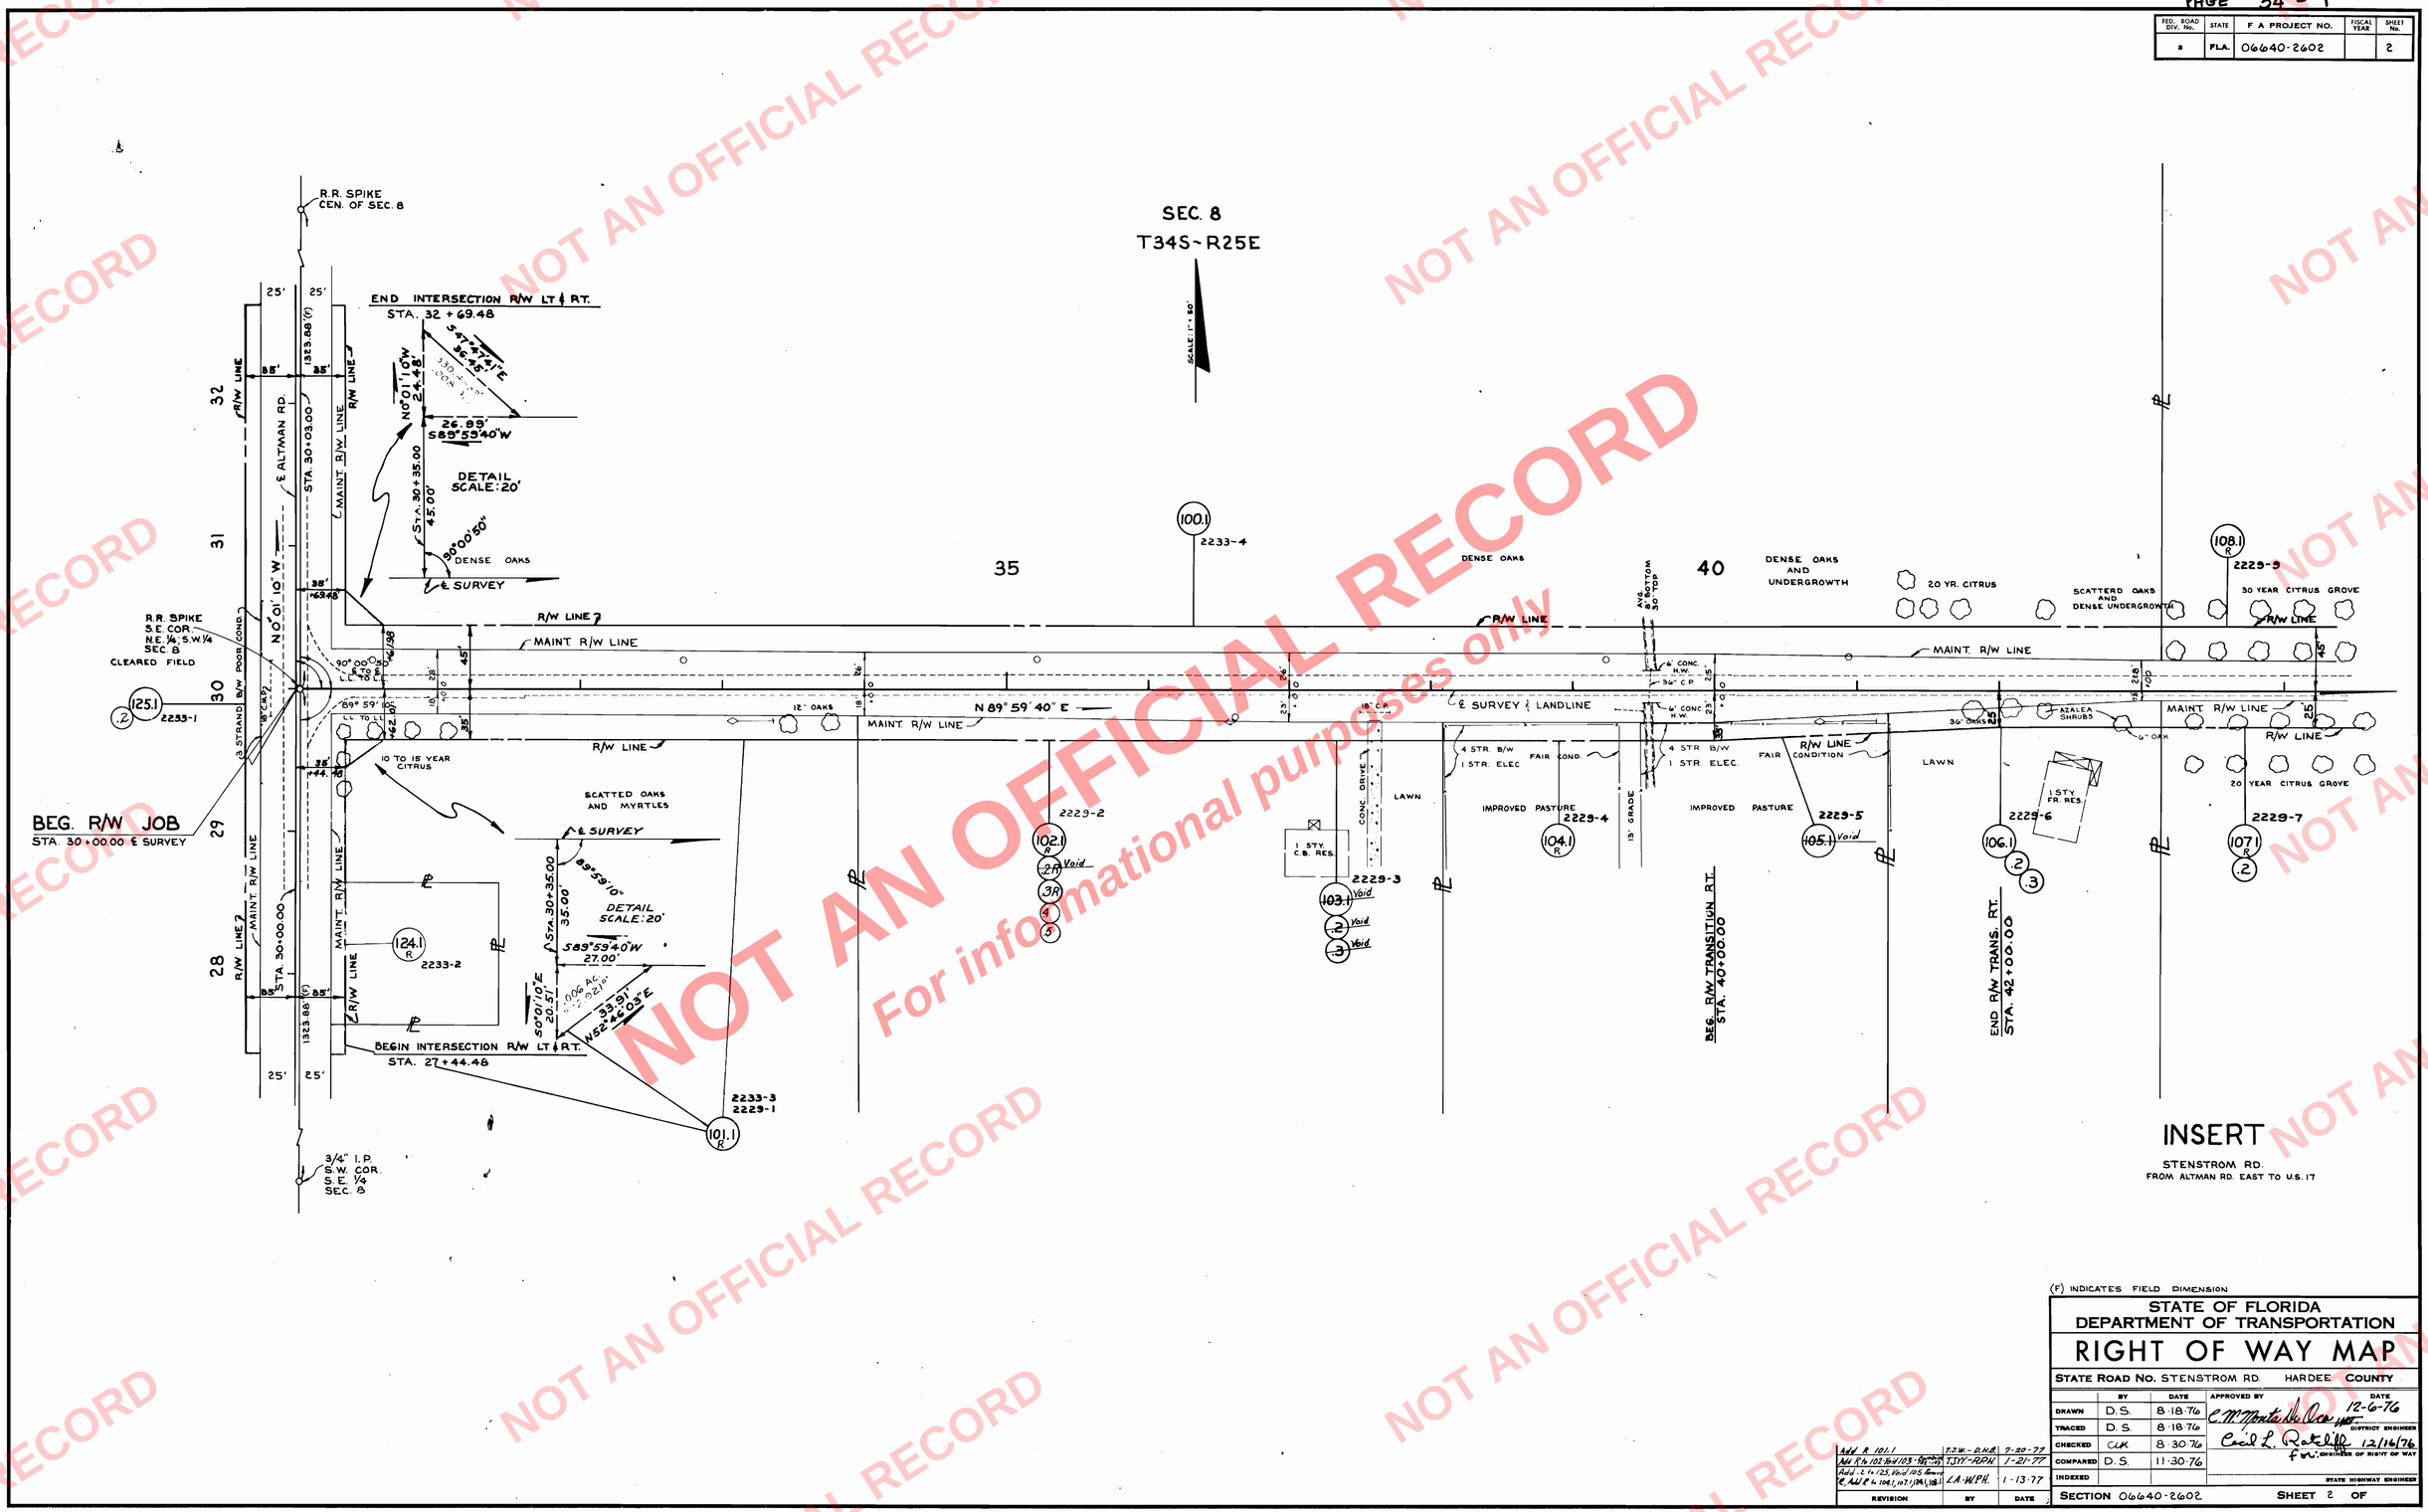

(F) INDICATES FIELD DIMENSION

REVISION	BY	DATE
Add R 101.1	T.J.W. - D.H.B.	7-20-77
Add R to 102 Void 103 - Rev. 105	T.J.W. - R.P.H.	1-21-77
Add 2 to 125, Void 105 Remove ℄, Add R to 104.1, 107.1, 124.1, 108.1	L.A. - W.P.H.	1-13-77

STATE OF FLORIDA
DEPARTMENT OF TRANSPORTATION

RIGHT OF WAY MAP

STATE ROAD NO. STENSTROM RD. HARDEE COUNTY

	BY	DATE	APPROVED BY	DATE
DRAWN	D.S.	8-18-76	C. M. Montalvo Oca	12-6-76
TRACED	D.S.	8-18-76	DISTRICT ENGINEER	
CHECKED	C.L.K.	8-30-76	Cecil L. Ratcliff for:	12/16/76
COMPARED	D.S.	11-30-76	ENGINEER OF RIGHT OF WAY	
INDEXED			STATE HIGHWAY ENGINEER	

SECTION 06640-2602 SHEET 2 OF

NOT AN OFFICIAL RECORD
For informational purposes only