FED. ROAD DIV. NO.	STATE	SEC. AND JOB NO.	FISCAL YEAR	SHEET NO.	TOTAL SHEETS
3	FLA.	06660-2150	58	3	6

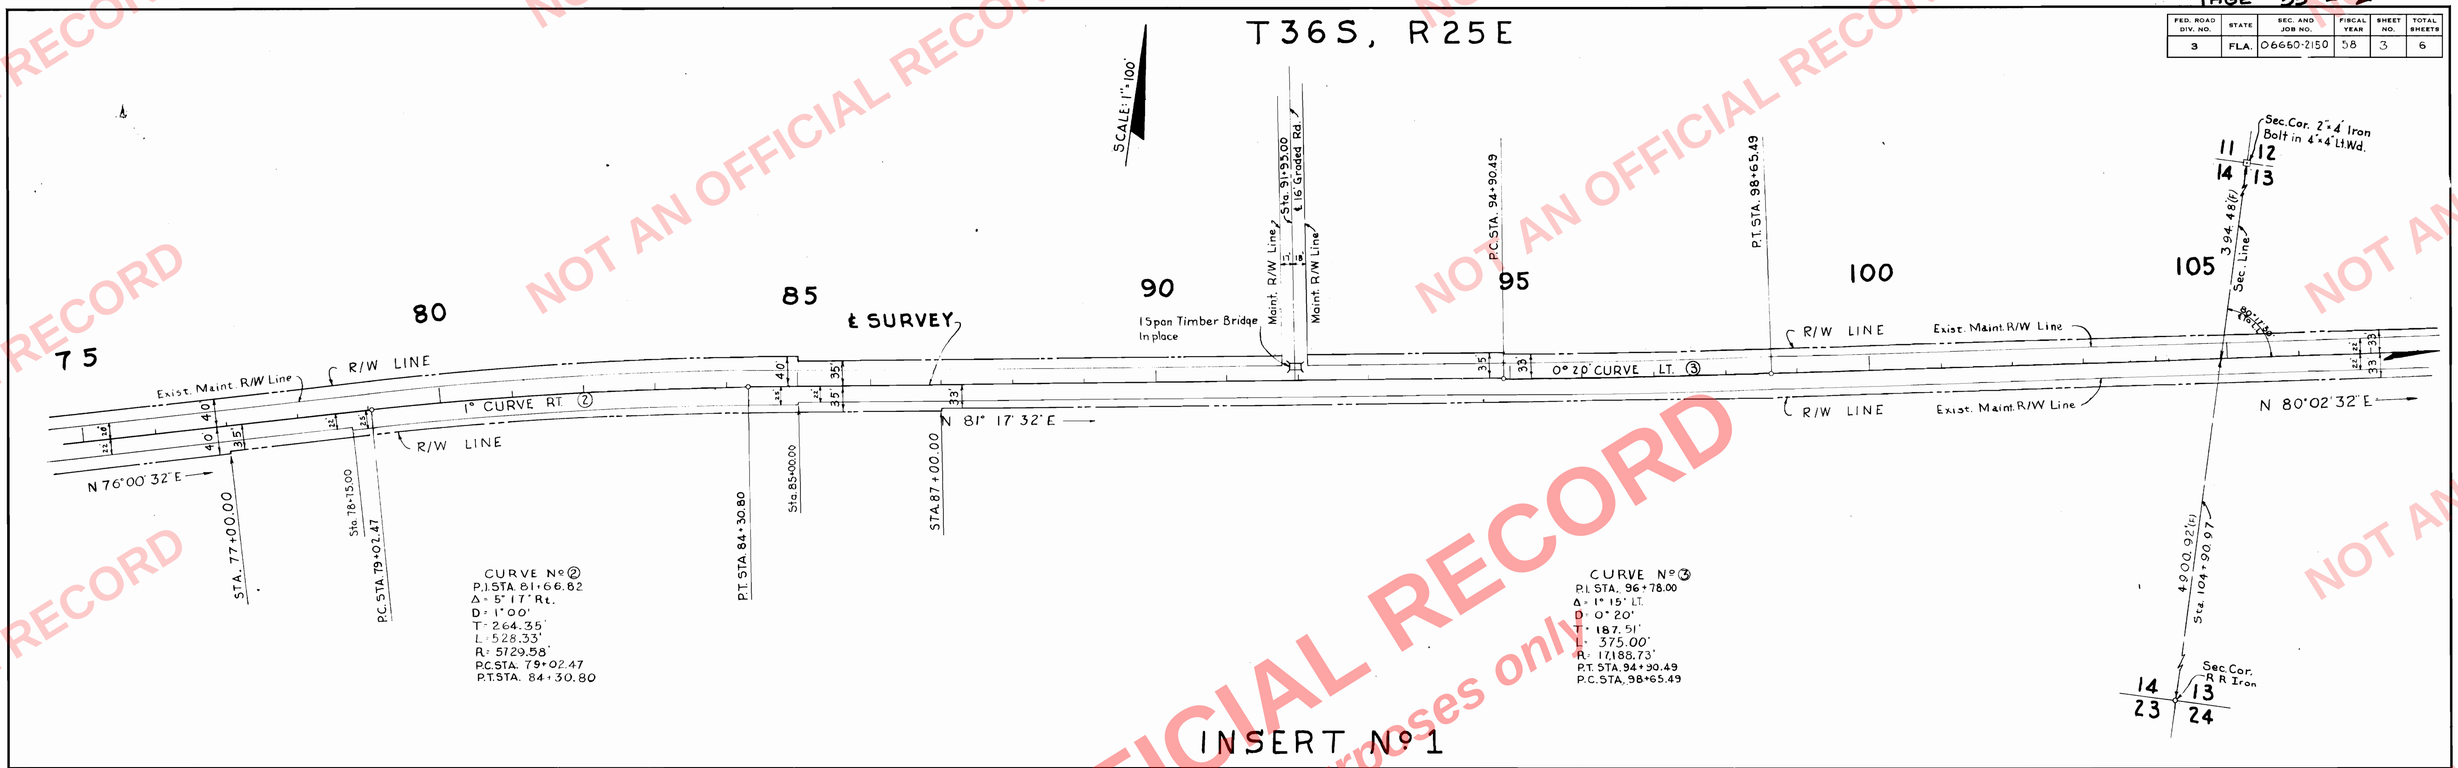

NOTE
(F) Indicates field data.

PULLARA, BOWEN & WATSON
ARCHITECTS — 2910 GRAND CENTRAL AVE — ENGINEERS
TAMPA FLORIDA
COMM. No 5805 William A. Watson

STATE OF FLORIDA
STATE ROAD DEPARTMENT

RIGHT OF WAY MAP

SECTION No. 06650-2150
ROAD No. S-665 HARDEE COUNTY

SCALE 1" = 100'	NAMES	DATES	APPROVED BY
DRAWN	T.O.B.	5-6-58	H. M. Johnson DIVISION ENGINEER
TRACED	T.O.B.	5-15-58	Horton Buchan for 11-4-58 STATE HIGHWAY ENGINEER
INDEXED			
REVISED			
REVISED			
CHECKED	P.N.	5-28-58	

NOT AN OFFICIAL RECORD
For informational purposes only