FED. ROAD DIV. No.	STATE	SEC. AND JOB No.	FISCAL YEAR	SHEET No.	TOTAL SHEETS
3	FLA.	06680-2150	58	4	7

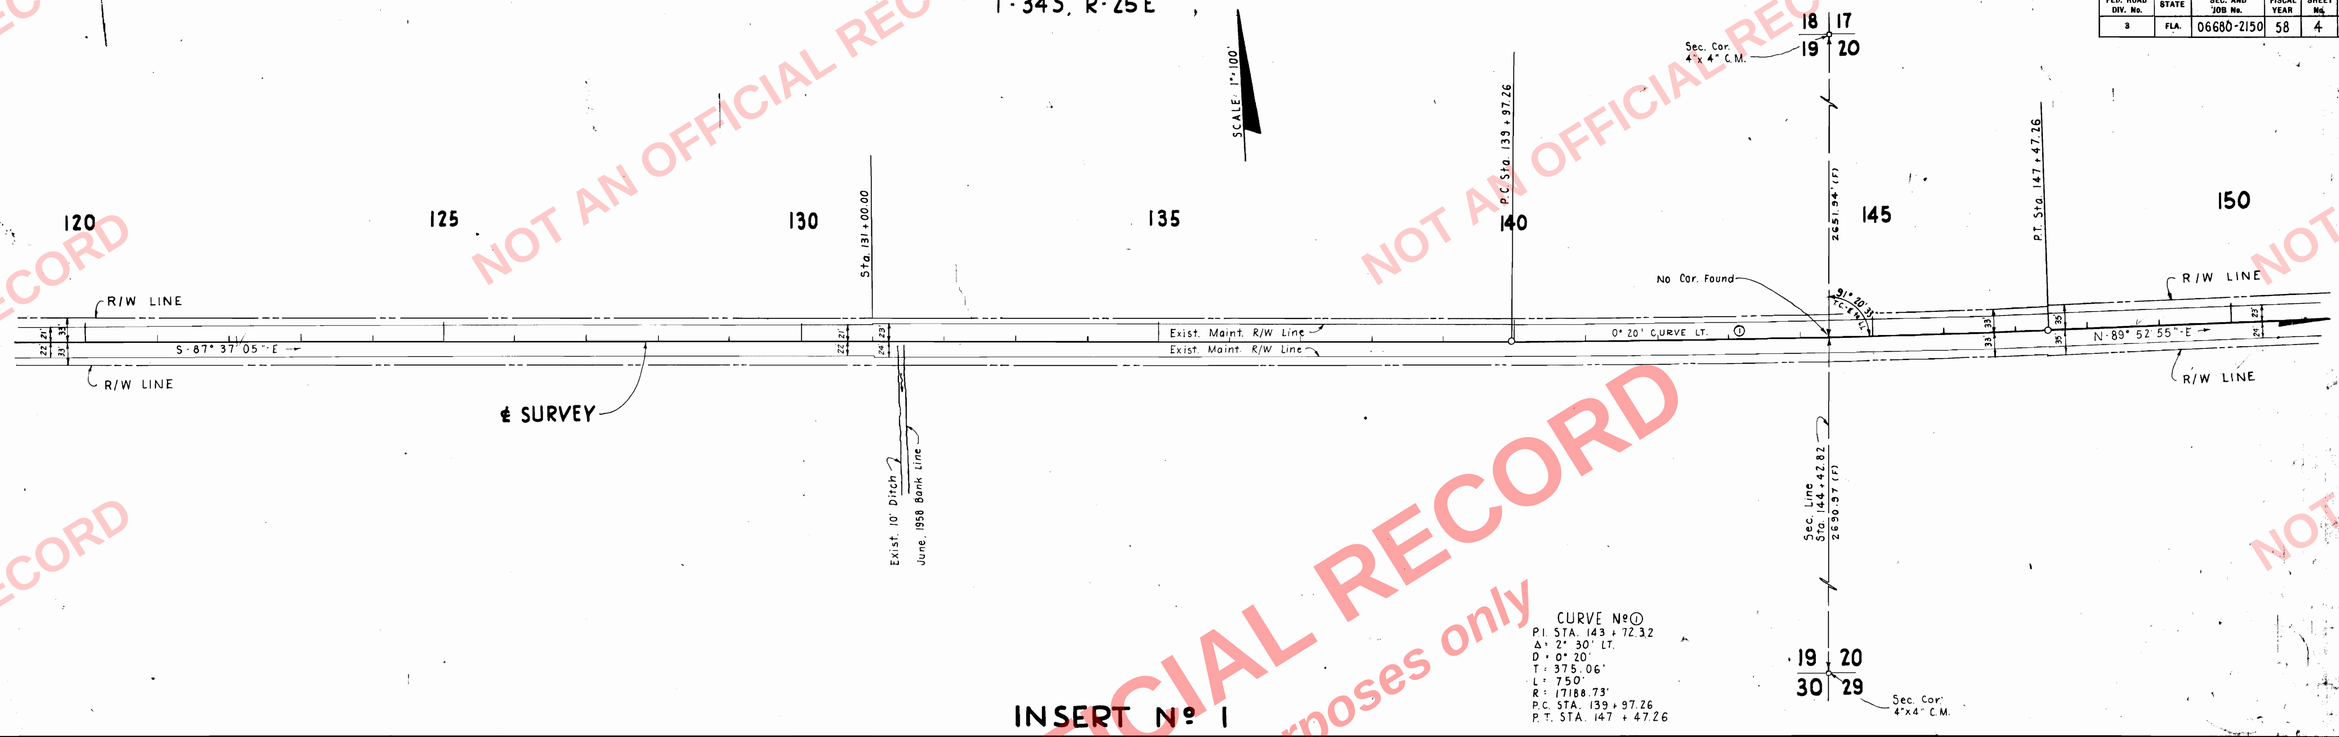

INSERT No 1

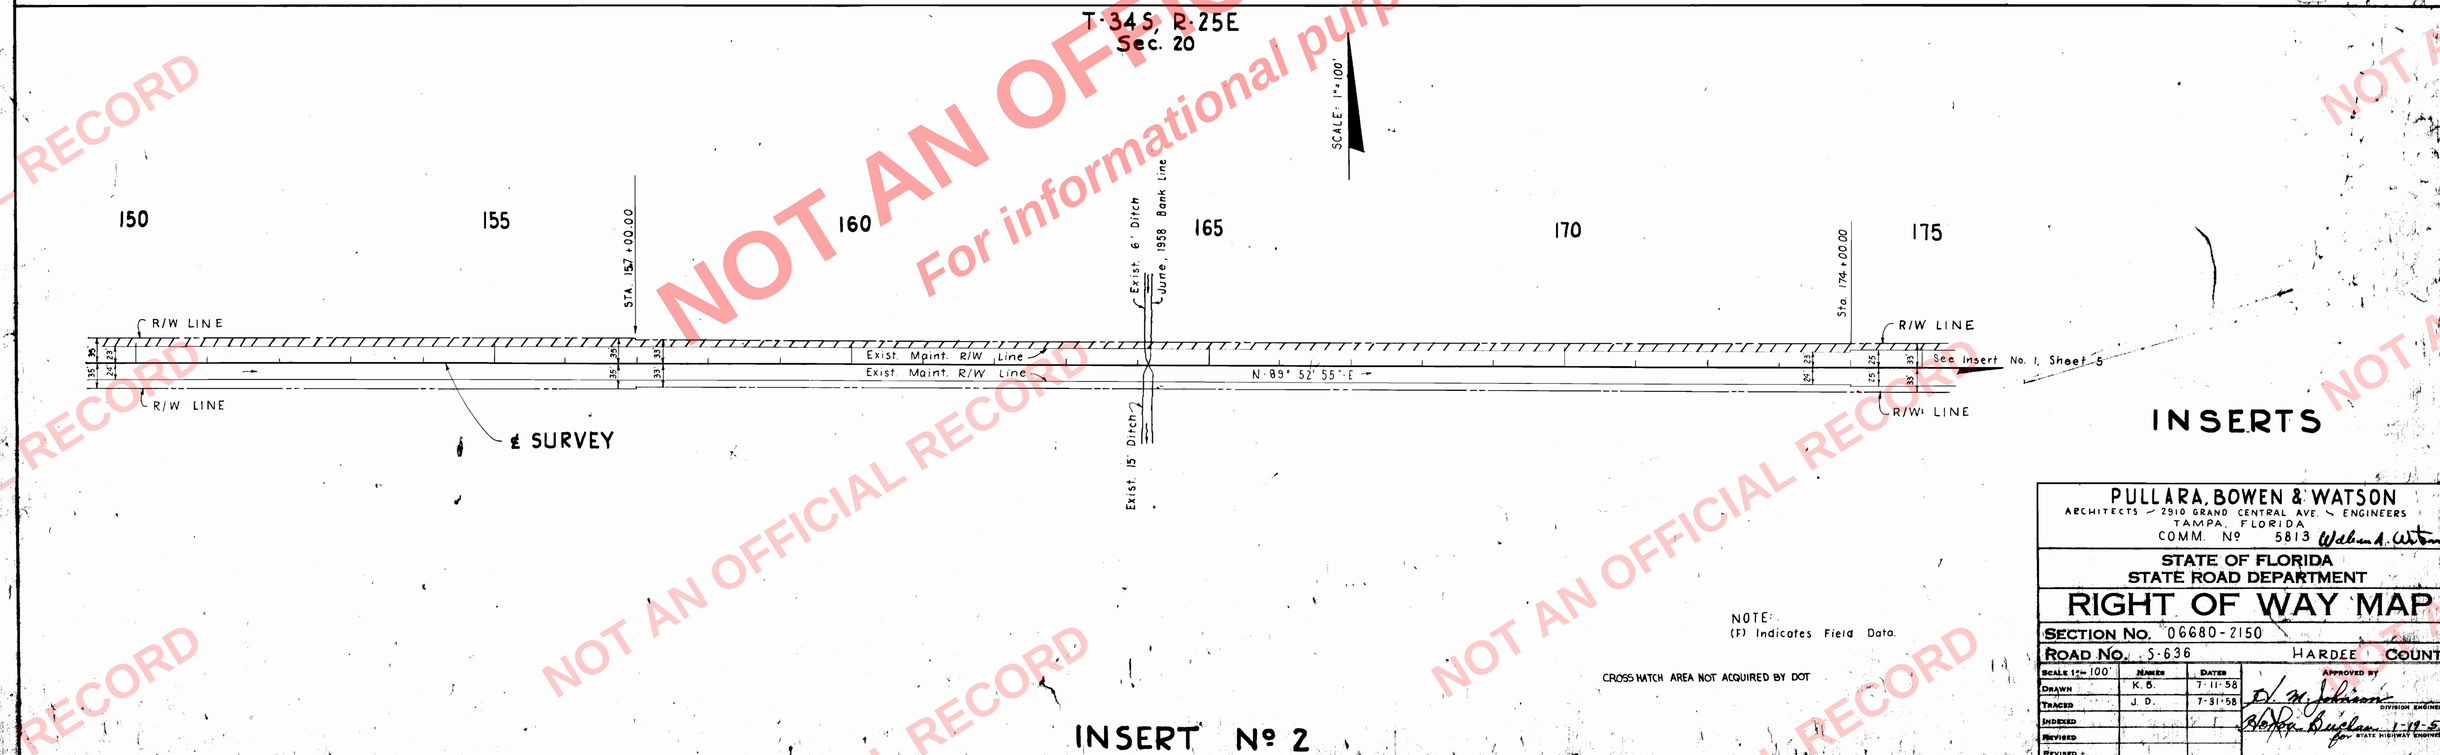

INSERTS

NOTE:
(F) Indicates Field Data.

CROSS HATCH AREA NOT ACQUIRED BY DOT

INSERT No 2

PULLARA, BOWEN & WATSON
ARCHITECTS — 2910 GRAND CENTRAL AVE. — ENGINEERS
TAMPA, FLORIDA
COMM. No 5813 William A. Watson

STATE OF FLORIDA
STATE ROAD DEPARTMENT

RIGHT OF WAY MAP

SECTION No. 06680-2150
ROAD No. S-636 HARDEE COUNTY

SCALE 1"=100'	NAMES	DATES	APPROVED BY
DRAWN	K. B.	7-11-58	D. M. Johnson DIVISION ENGINEER
TRACED	J. D.	7-31-58	Hoffa Buchan for STATE HIGHWAY ENGINEER 1-19-58
INDEXED			
REVISED			
REVISED			
CHECKED	P.N.	8-13-58	

NOT AN OFFICIAL RECORD
For informational purposes only