FED. ROAD DIV. No.	STATE	SEC. AND JOB No.	FISCAL YEAR	SHEET No.	TOTAL SHEETS
3	FLA.	06680-2150	58	5	7

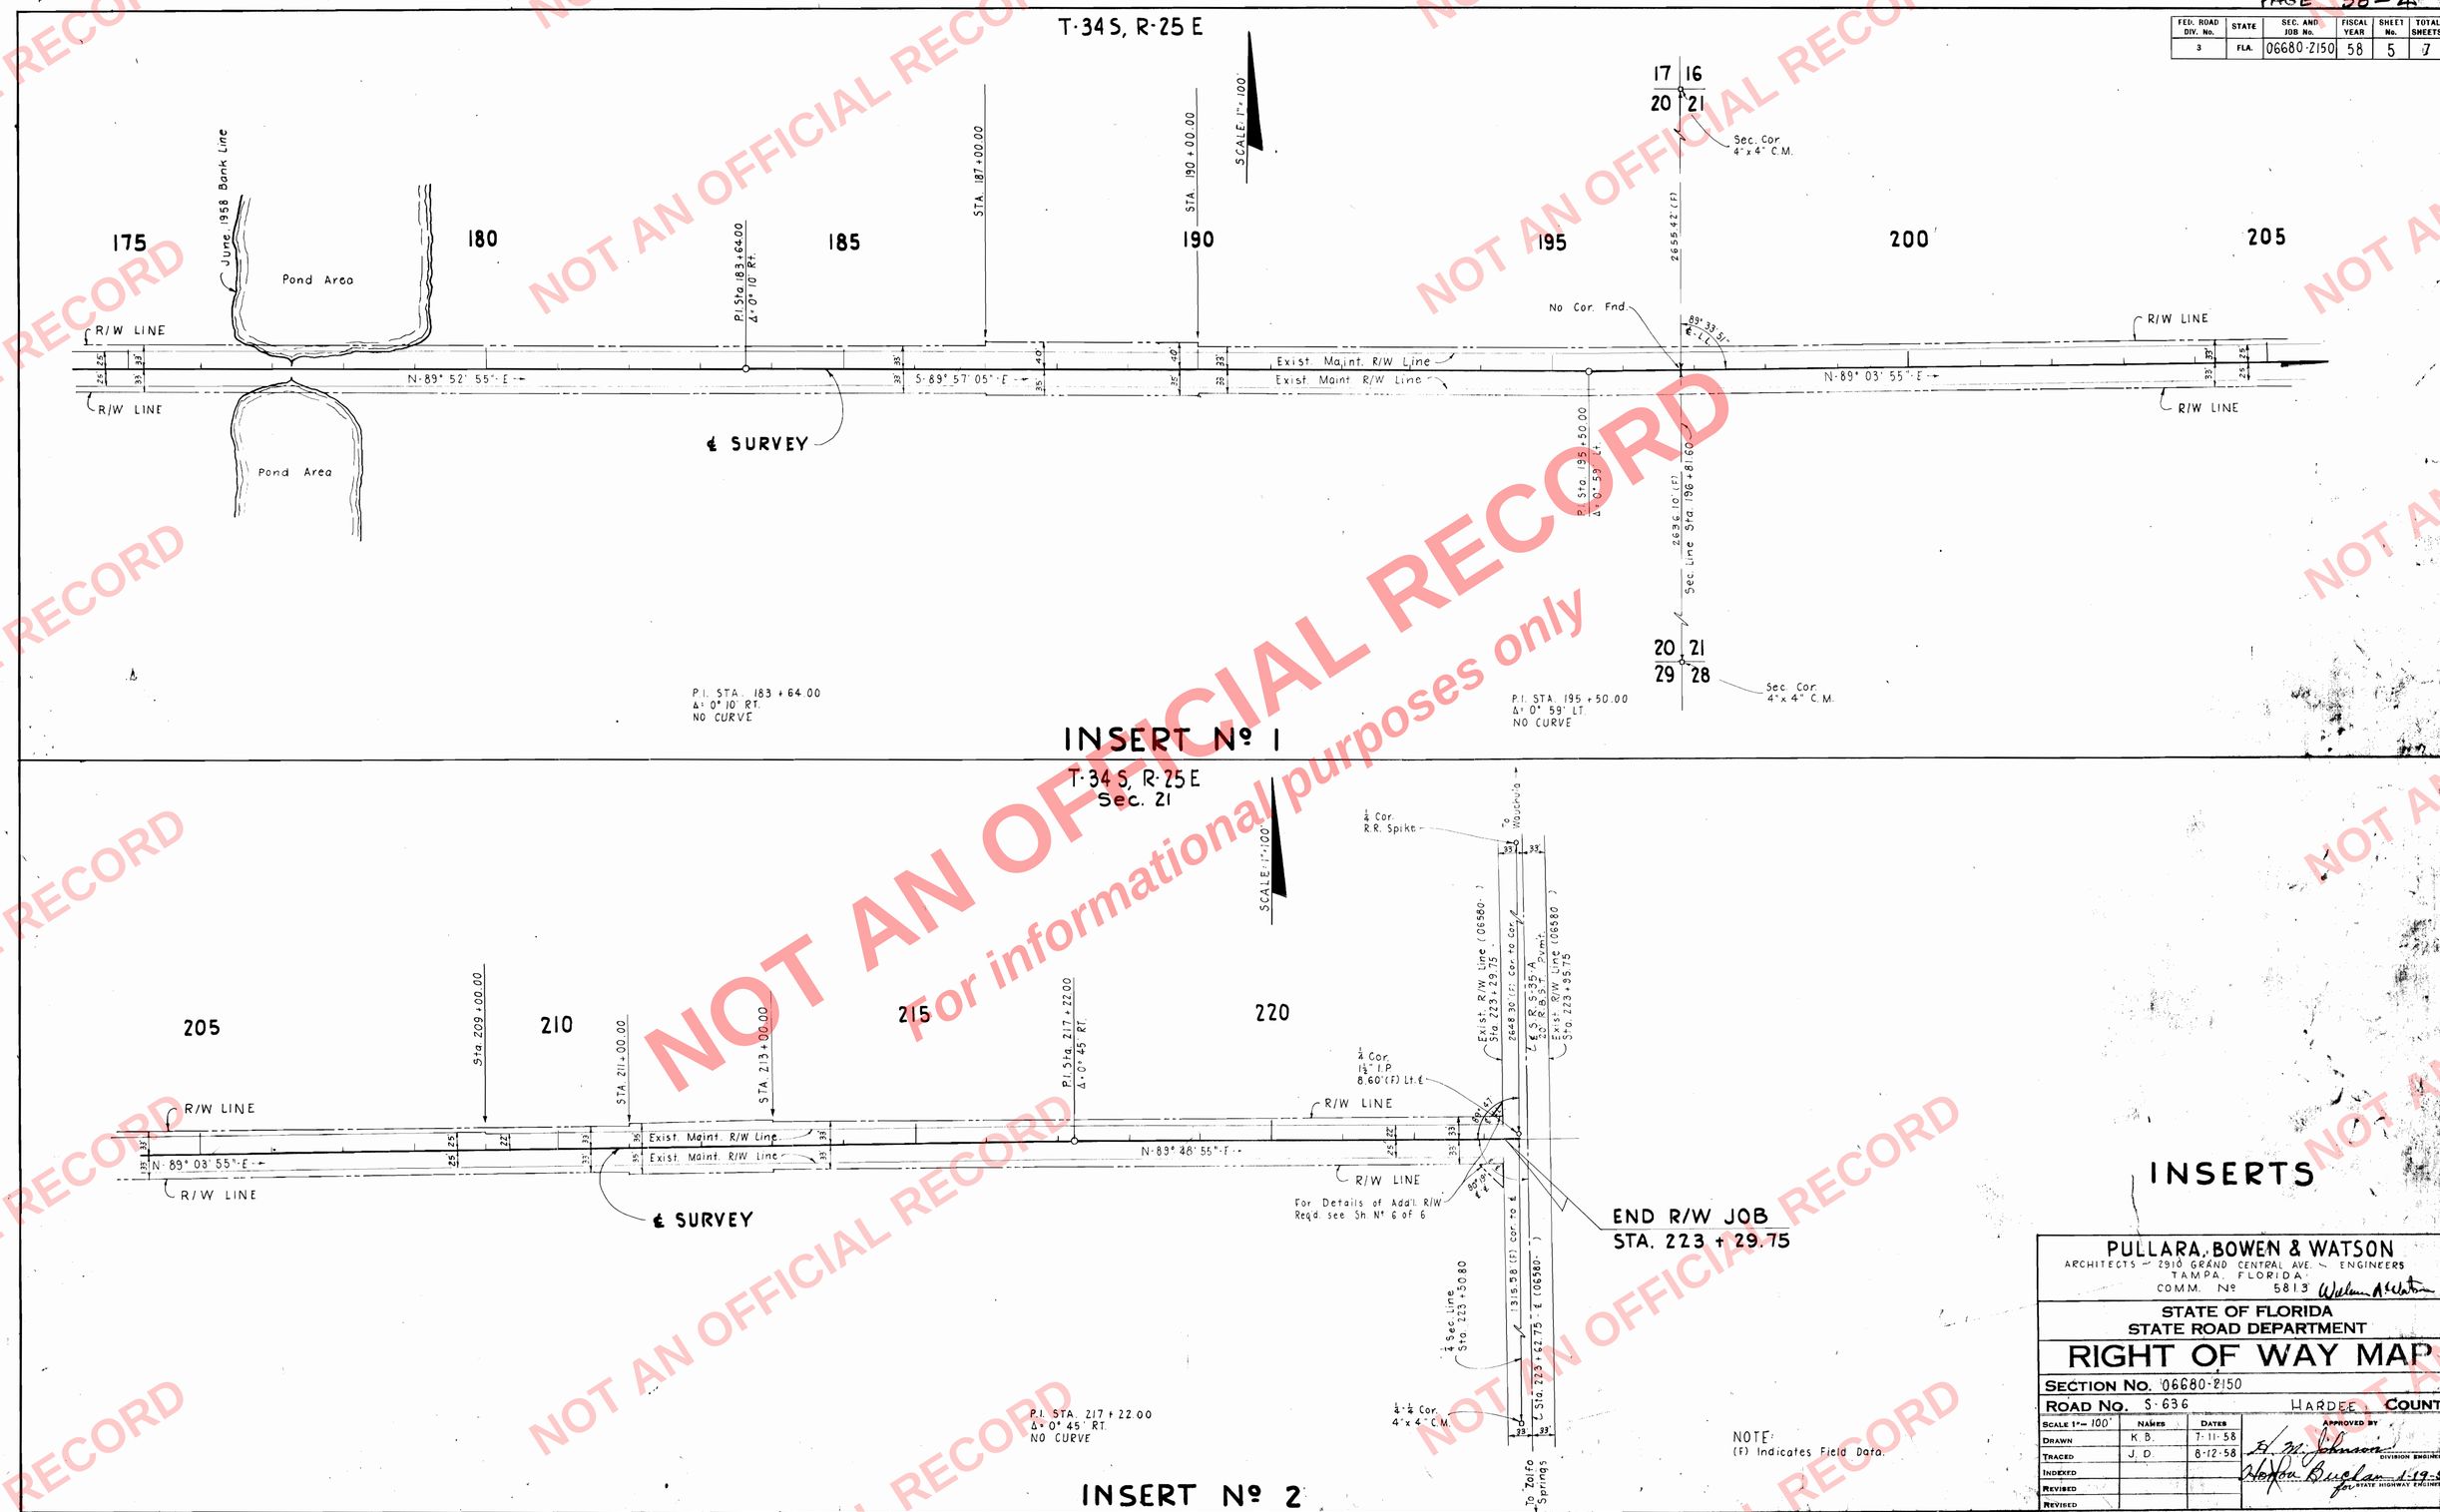

INSERTS

PULLARA, BOWEN & WATSON
ARCHITECTS ~ 2910 GRAND CENTRAL AVE. ~ ENGINEERS
TAMPA, FLORIDA
COMM. Nº 5813 Wallace A. Watson

STATE OF FLORIDA
STATE ROAD DEPARTMENT

RIGHT OF WAY MAP

SECTION No. 06680-2150
ROAD No. S-636 HARDEE COUNTY

SCALE 1" = 100'	NAMES	DATES
DRAWN	K.B.	7-11-58
TRACED	J.D.	8-12-58
INDEXED		
REVISED		
REVISED		
CHECKED:	P.N.	8-13-58

APPROVED BY
H. M. Johnson
DIVISION ENGINEER
Horton Buchan 1-19-59
for STATE HIGHWAY ENGINEER

NOT AN OFFICIAL RECORD
For informational purposes only