FED. ROAD DIV. No.	STATE	F A PROJECT NO.	FISCAL YEAR	SHEET No.
8	FLA.			

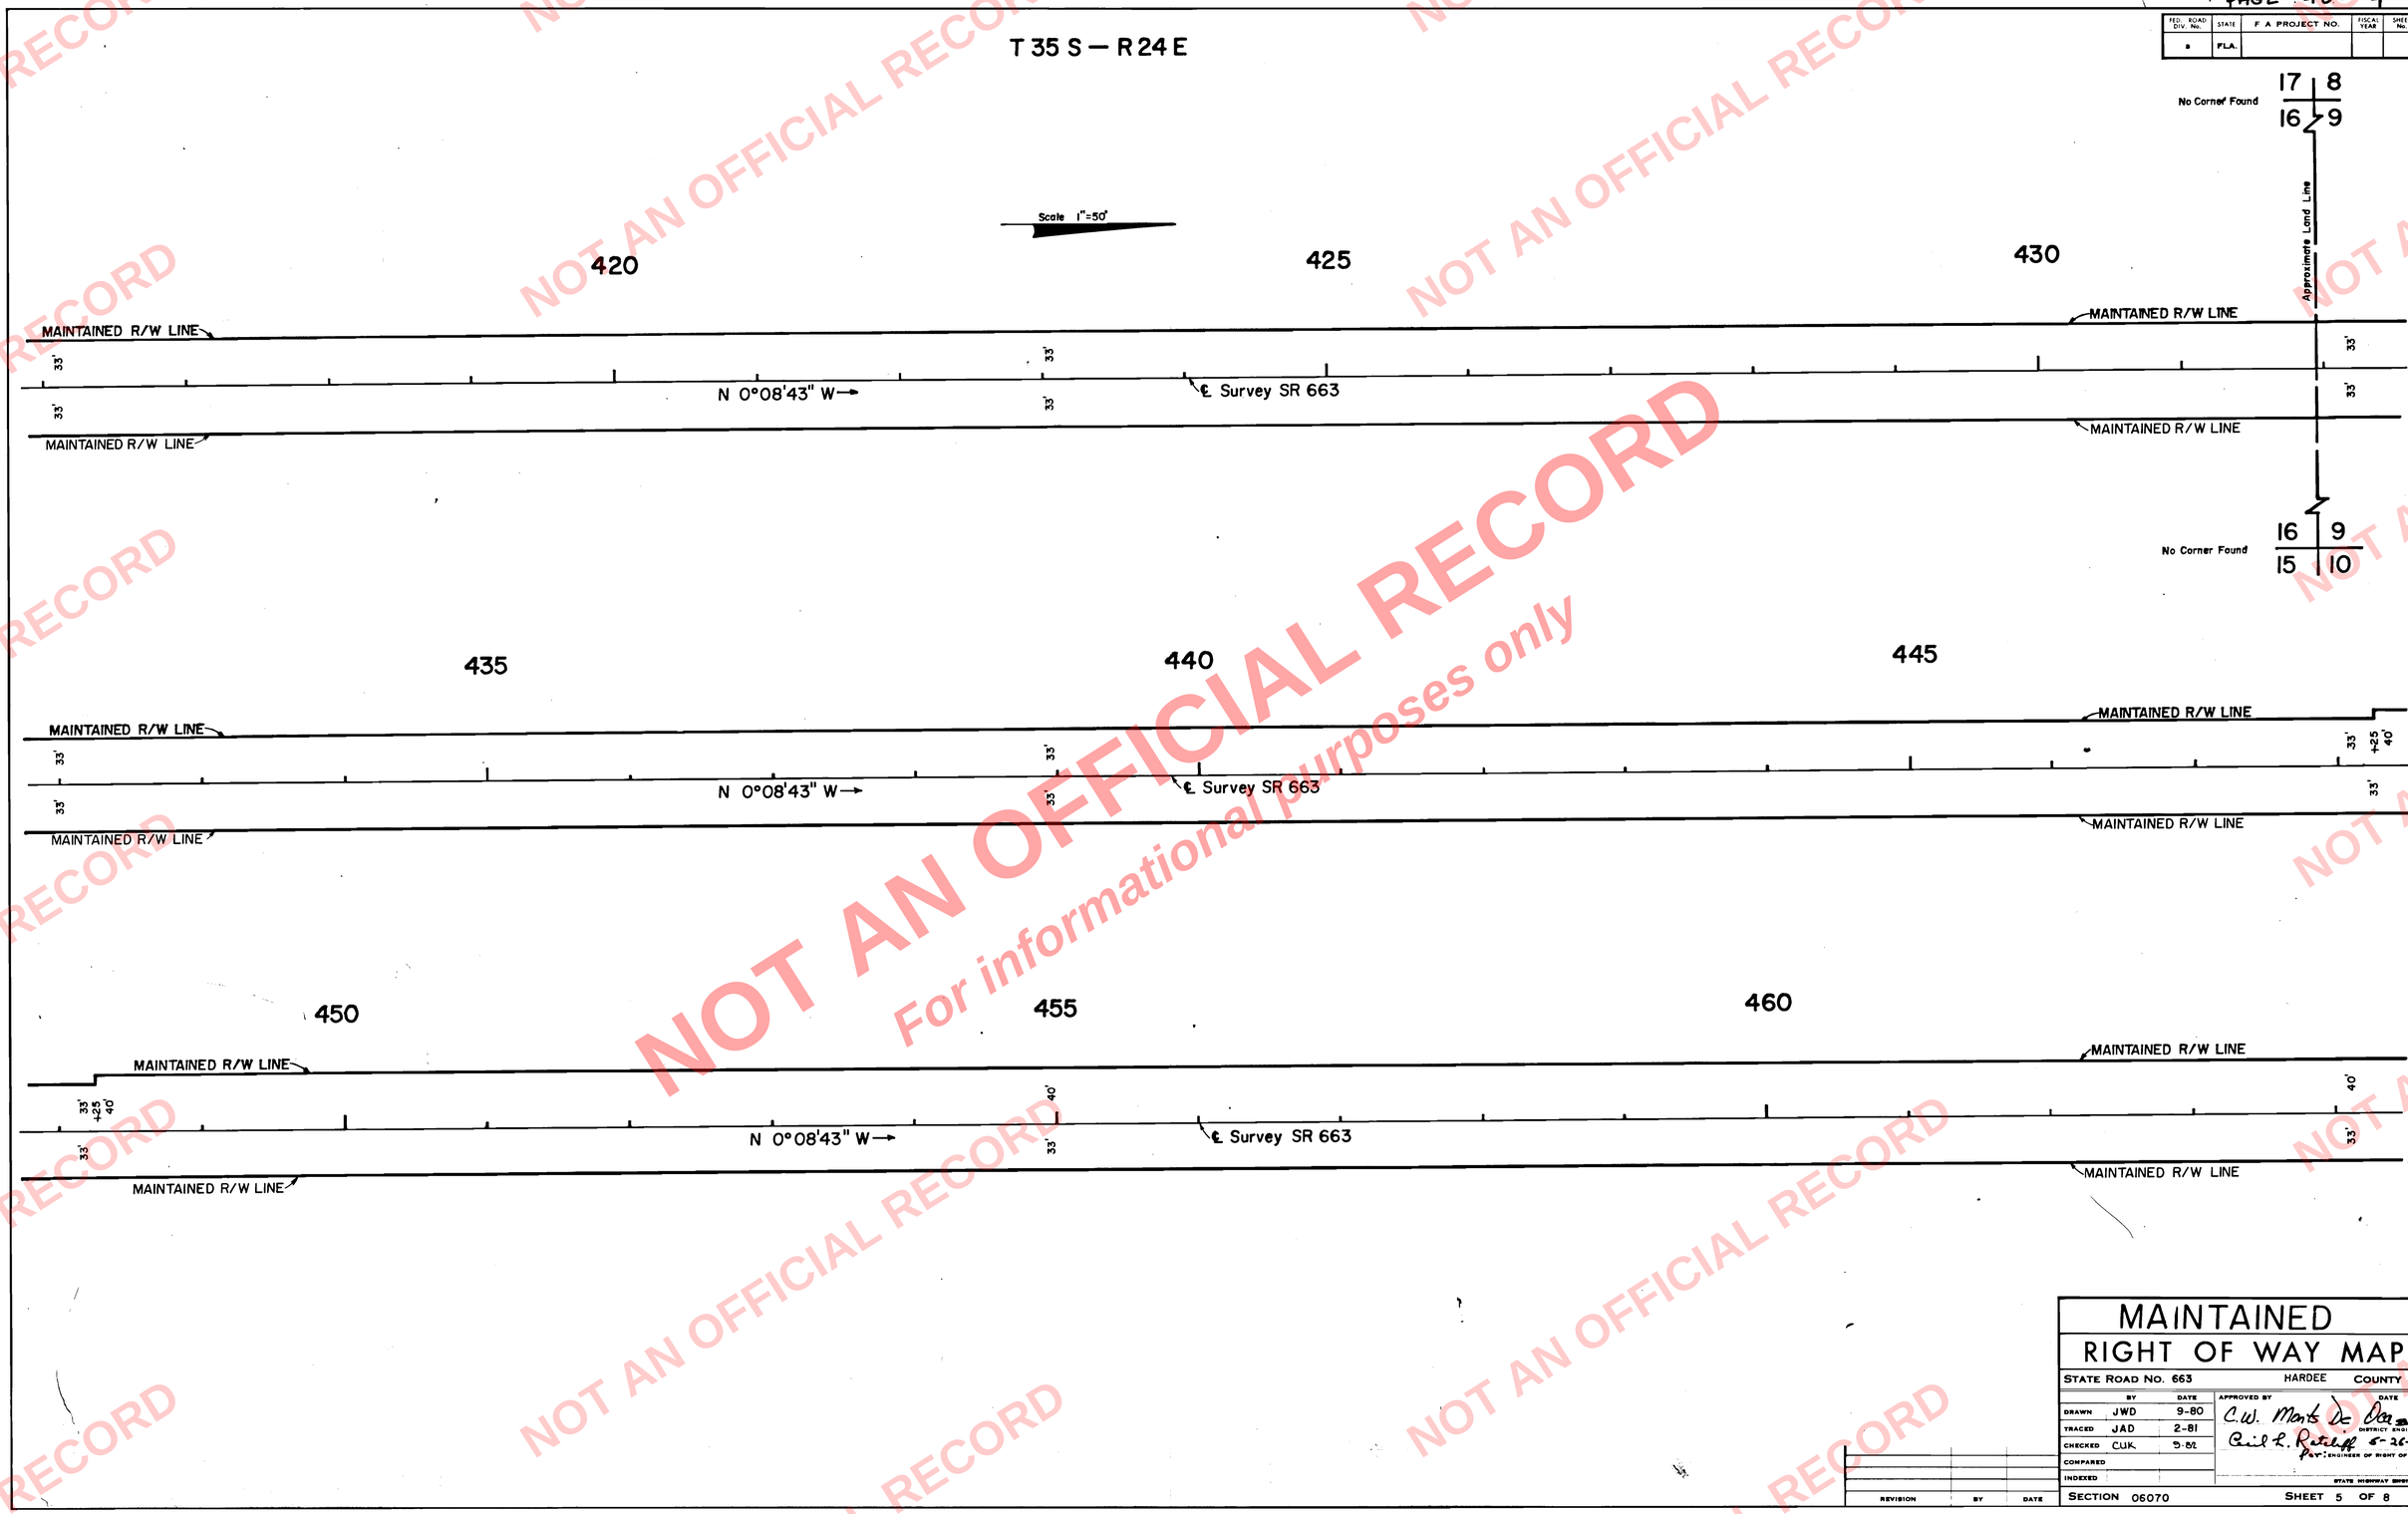

MAINTAINED RIGHT OF WAY MAP

STATE ROAD No. 663 HARDEE COUNTY

	BY	DATE
DRAWN	JWD	9-80
TRACED	JAD	2-81
CHECKED	CUK	9-82
COMPARED		
INDEXED		

APPROVED BY C.W. Monts De Oca DISTRICT ENGINEER
Cecil L. Ratcliff 5-26-83 Per: ENGINEER OF RIGHT OF WAY
STATE HIGHWAY ENGINEER

REVISION	BY	DATE

SECTION 06070 SHEET 5 OF 8

NOT AN OFFICIAL RECORD
For informational purposes only