NOT AN OFFICIAL RECORD

METRIC
SCALE: 1:5000

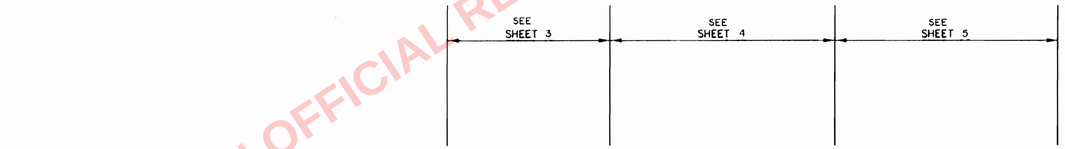

TOWNSHIP 33 SOUTH, RANGE 24 EAST

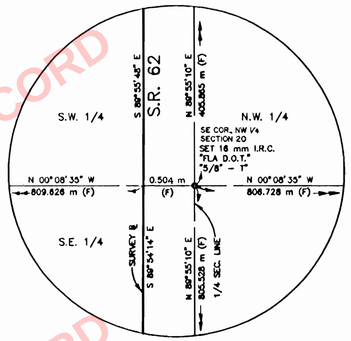

INSET "C"
NO SCALE

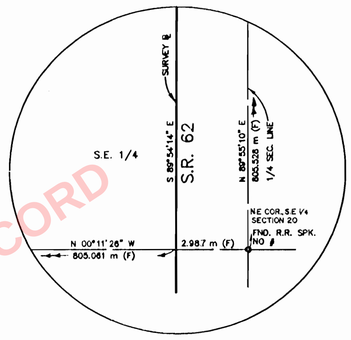

INSET "D"
NO SCALE

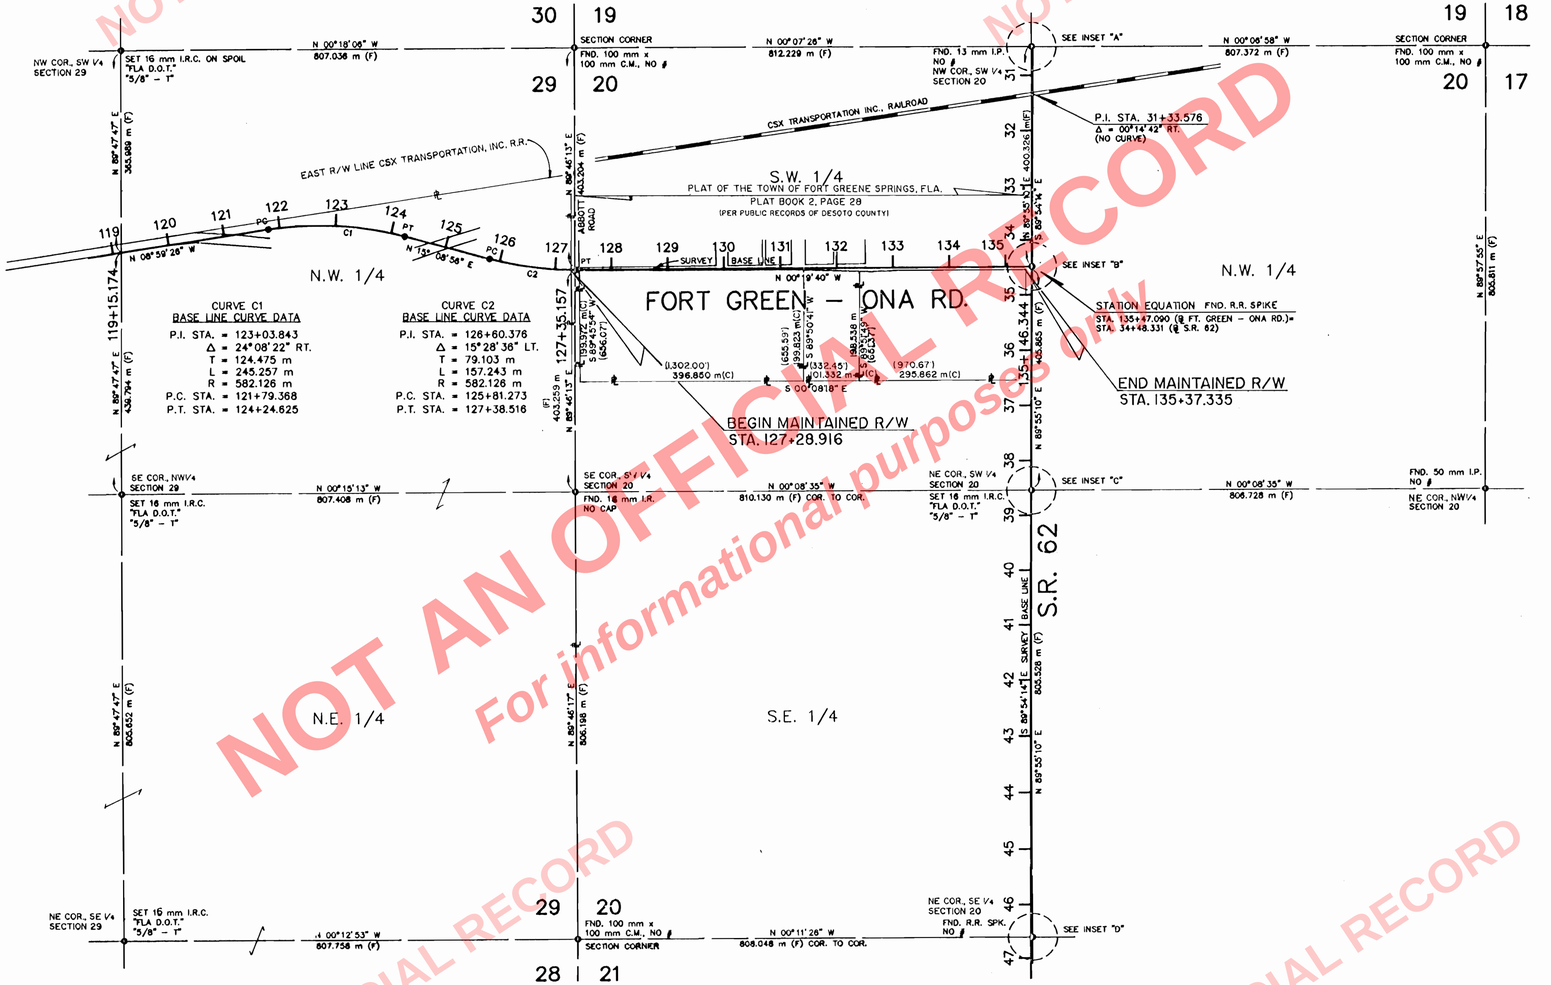

TOWNSHIP 33 SOUTH, RANGE 24 EAST

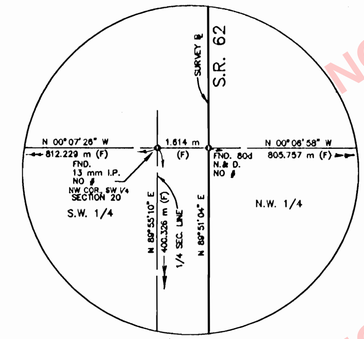

INSET "A"
NO SCALE

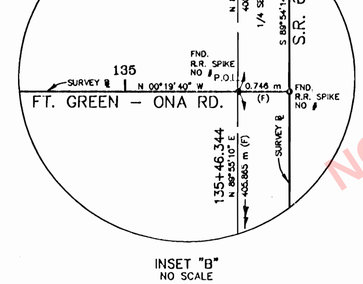

INSET "B"
NO SCALE

KEY MAP

Inst:2004006127 Date:07/29/2004 Time:10:04
aca DC.B. Hugh Bradley,Hardee County B:668 P:19

THIS MAP IS NOT A SURVEY.
SEE SHEET ONE FOR LEGEND AND GENERAL NOTES.

CHURCH OF GOD ROAD
(FORT GREEN-ONA ROAD PROJECT)
FROM: ABBOTT ROAD
TO: S. R. 62

MAINTENANCE MAP	FLORIDA DEPARTMENT OF TRANSPORTATION RIGHT OF WAY MAPPING		REVISION	BY	DATE	REVISION	BY	DATE		BY	DATE	F.A. PROJECT NO. N/A		MAPS PREPARED BY F.D.O.T.		FIELD BOOK NO'S SEE COVER SHEET	
									PRELIM	Z, N & S	6/21/96						
									FINAL	L. Albritton	02-03-98	STATE ROAD NO. N/A (FT. GREEN-ONA ROAD)	HARDEE COUNTY	W.P.I. NO. 1121259		SCALE: 1:5000	
									CHECKED	QA	02-12-98			SECTION 06504-2609-M		SHEET 2	