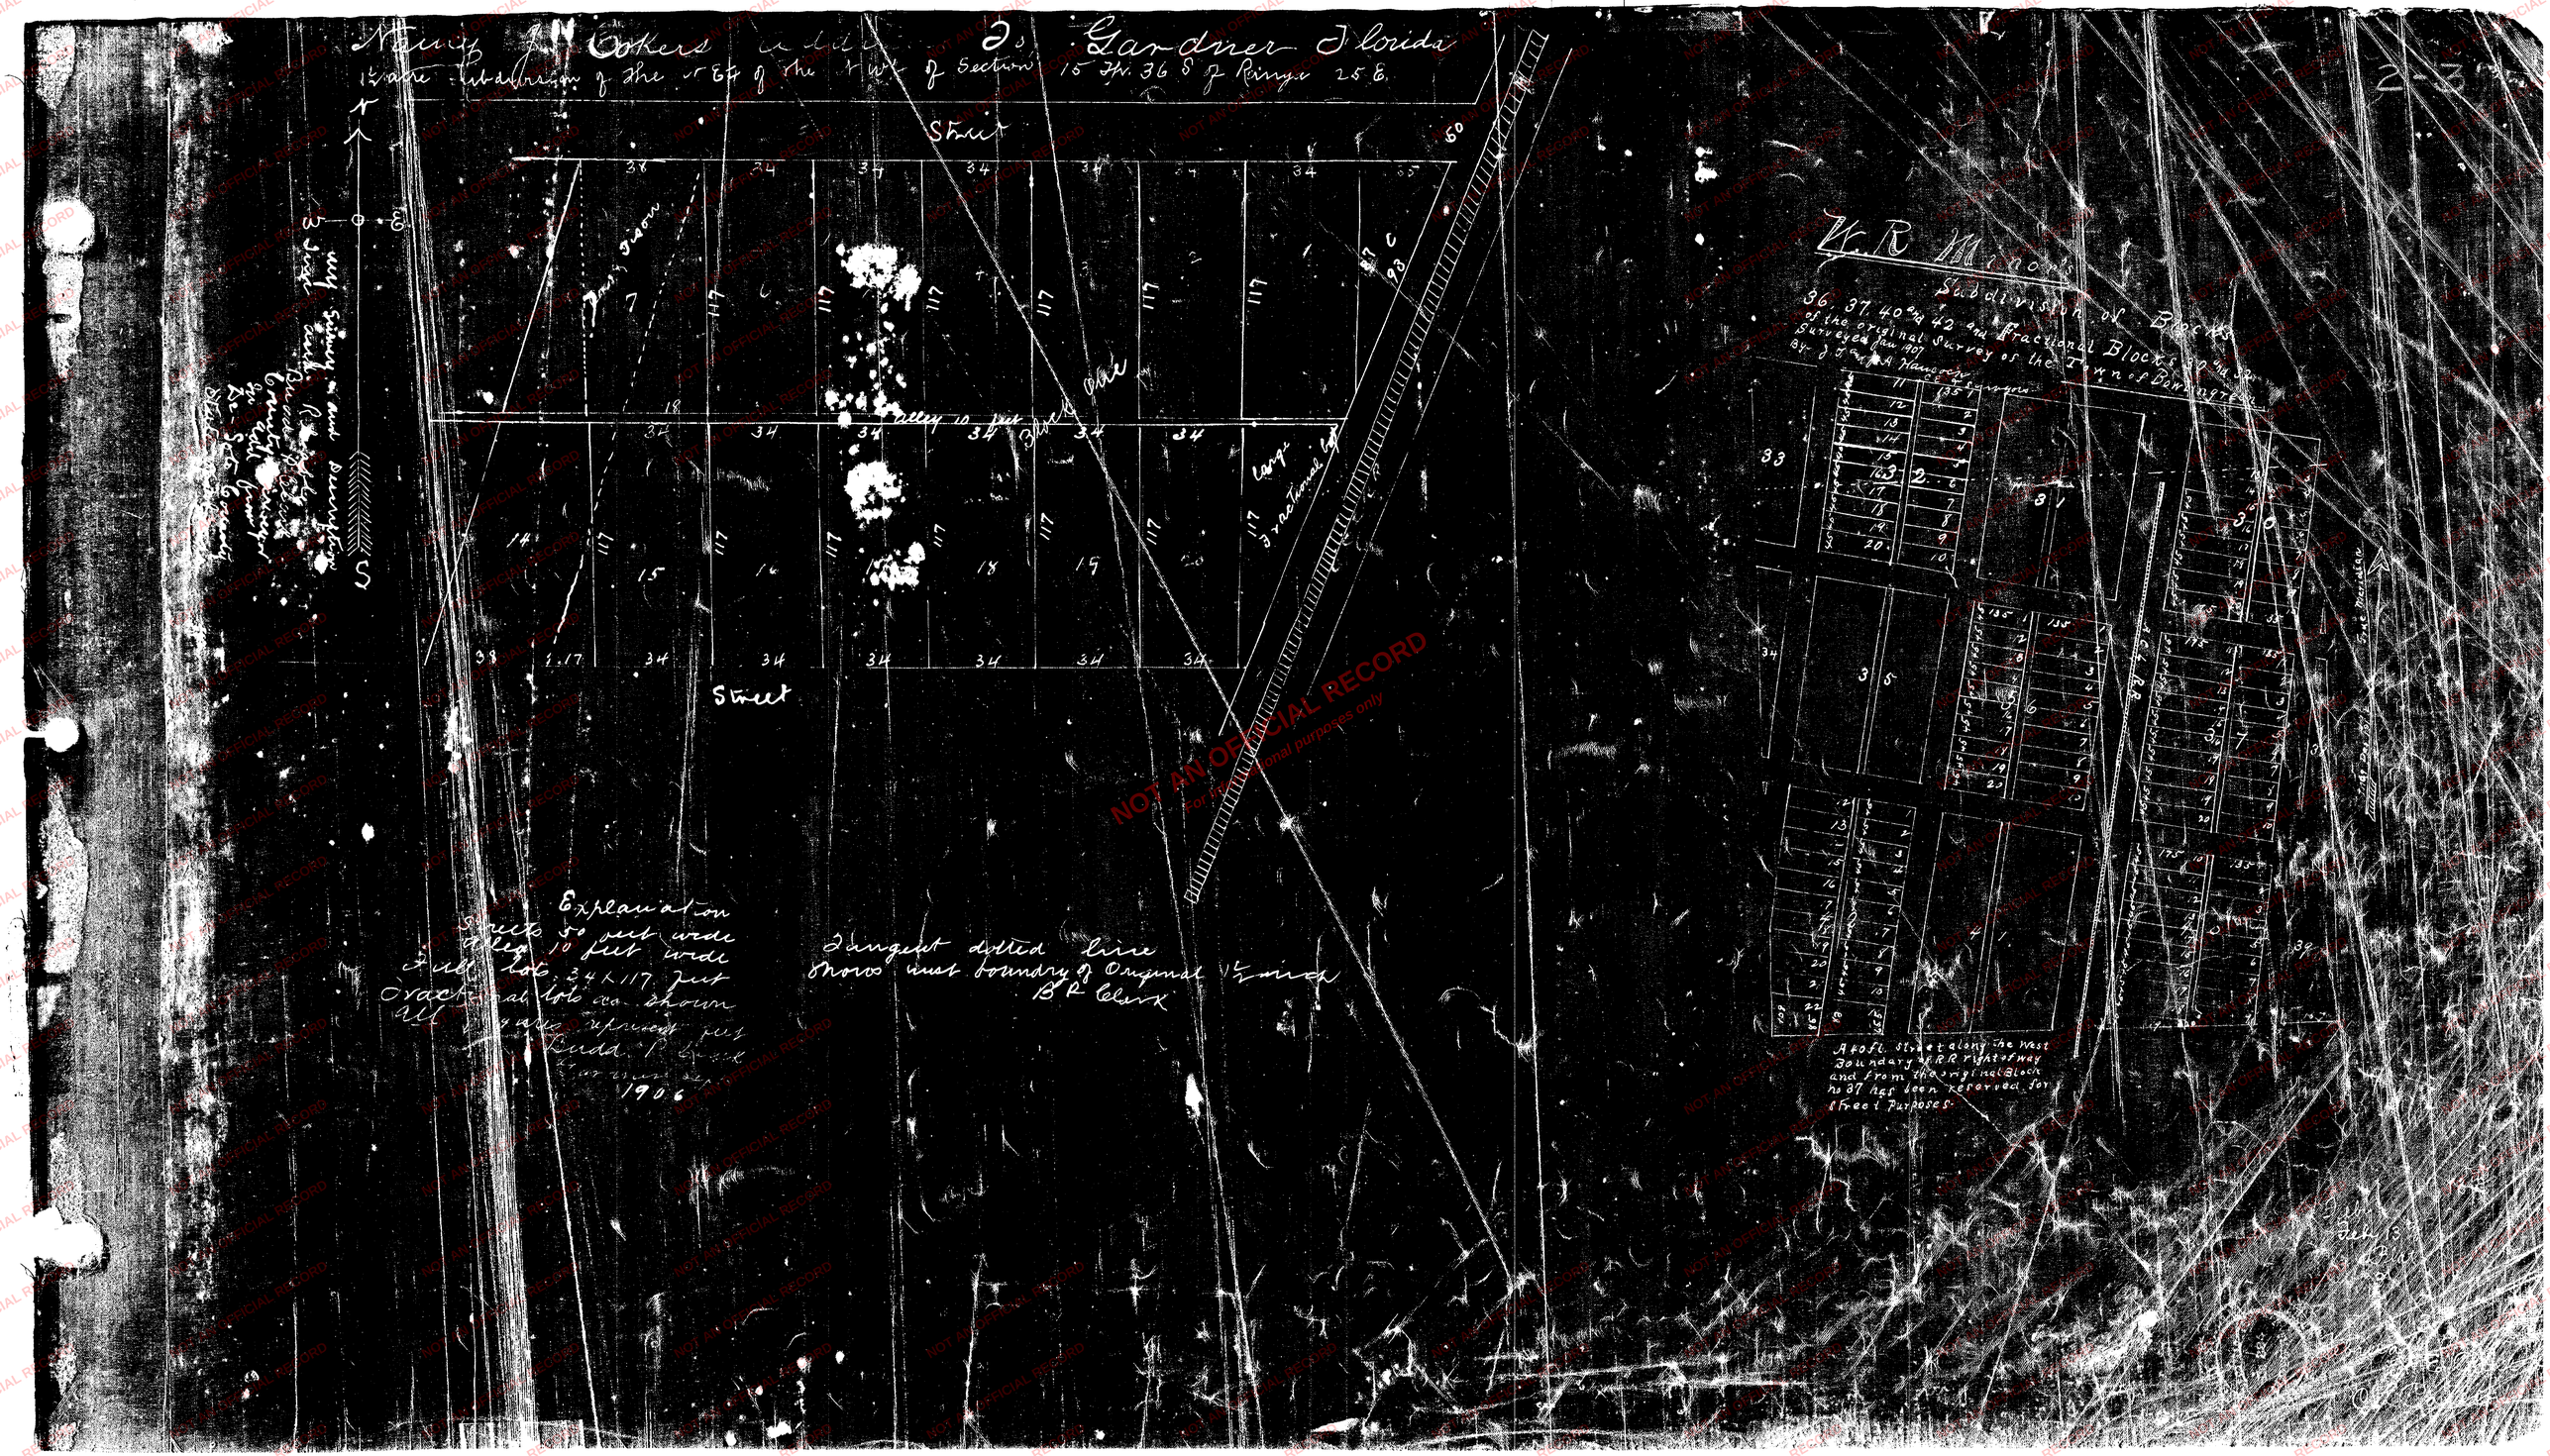
Nancy J. Cokers Addn. to Gardner Florida
Plate Subdivision of the N E¼ of the N W¼ of Section 15 Tp. 36 S of Range 25 E.
Street
Street
Alley 10 feet
Block One
Large Fractional Lot
Explanation
Streets 50 feet wide
Alley 10 feet wide
Full lots 34 x 117 feet
Fractional lots as shown
All figures represent feet
Budd P. Clark
1906
Tangent dotted line
shows most boundary of Original 1½ inch
B P Clark
W. R. Minor's
Subdivision of Blocks
36, 37, 40 and 42 and Fractional Blocks 30 and 32
of the original Survey of the Town of Bowlingreen
Surveyed Jan 1907
By J. J. and A. Hanscom
A 40 ft. Street along the West
Boundary of R.R. right of way
and from the original Block
no 37 has been reserved for
Street Purposes.