MELROSE PLACE

PROPERTY OF H.M. ALEXANDER

WAUCHULA, FLA.

Begining at the Southwest Corner of Northwest Quarter of North East Quarter of Sec 9. Township 34 south Range 25 East. And running Thence North 834 FEET Thence East 673' Thence South 834' FEET Thence West 673 FEET To Place of Beginning
Being a Subdivision of Block 4 and part of Block 6
Also LOT V of Block 8. less 35' feet off east end ton Street of HAYTON AND Maddox Addition to Town of Wauchula Fla. Being in South West Quarter of North east quarter Sec 9 Township 34 South Range 25 East.

N
W E
S

HIGH STREET

AVENUE

AVENUE

AVENUE

FLORIDA

GRACE DRIVE

15 133'-7	1 146-	15 162-10	1
16 136	2 146-4	16 160-8	2
17 138-6	3 146	17 158-6	3
18 141	4 145-8	18 156-4	4
19 143-6	5 145-4	19 154-2	5
20 146	6 145	20 152	6
21 148-6	7 144-8	21 149-10	7
22 151	8 144-4	22 148-8	8
23 153-6	9 144	23 145-6	9
24 156	10 143-8	24 143-4	10
25 158-	11 143-4	25 142-2	11
26 161-4	12 143-2	26 141-1	12
27 162	13 143	27 139	13 139
28 162	14 143	28 139	14 139

NOT AN OFFICIAL RECORD
For informational purposes only

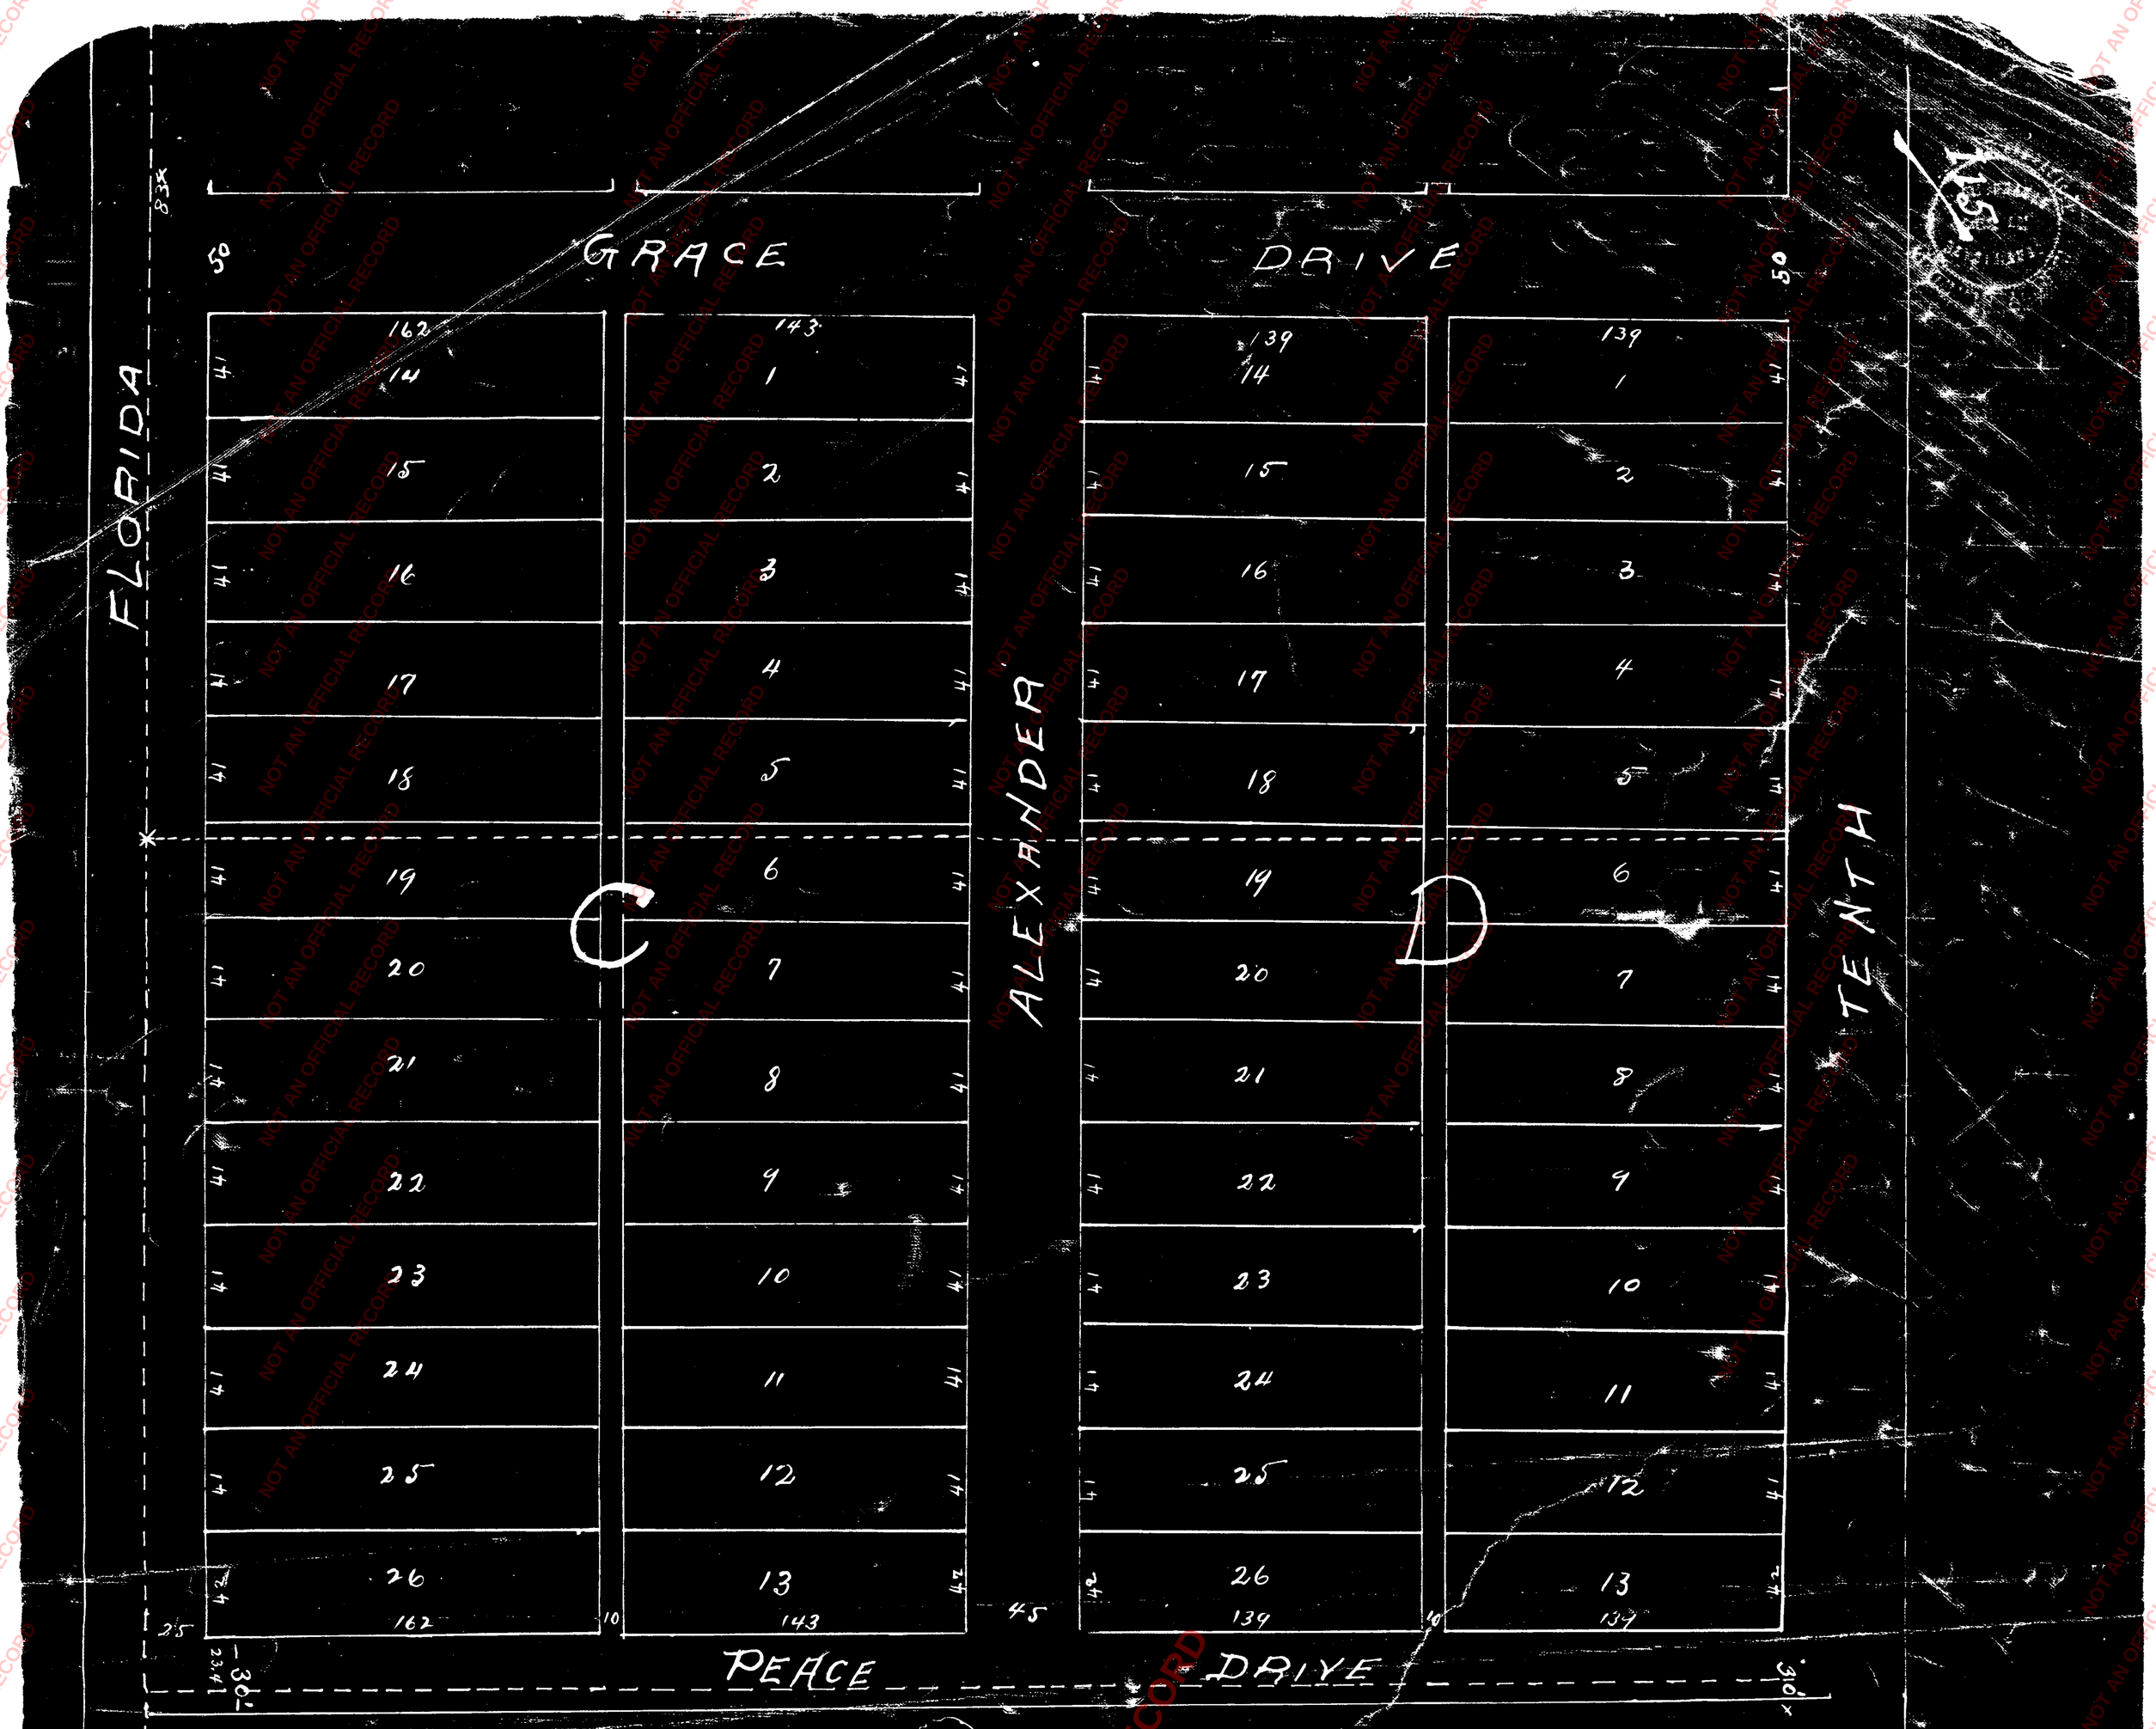
GRACE
DRIVE
FLORIDA
ALEXANDER
TENTH
PEACE
DRIVE
50
50
833'
45
25
30'
23.41
10
10
30'
162
143
139
139
14
1
15
2
16
3
17
4
18
5
19
6
20
7
21
8
22
9
23
10
24
11
25
12
26
13
C
D
#11677
The above is a true and connect plat of Survey of lands described
U.T.B. Cloy C.E.
Arcadia Fla
Feb 1st 1915
Surveyed Feb 8th 1915
Plat Book 2 Page 115
NOT AN OFFICIAL RECORD
For informational purposes only