NOT AN OFFICIAL RECORD

107811

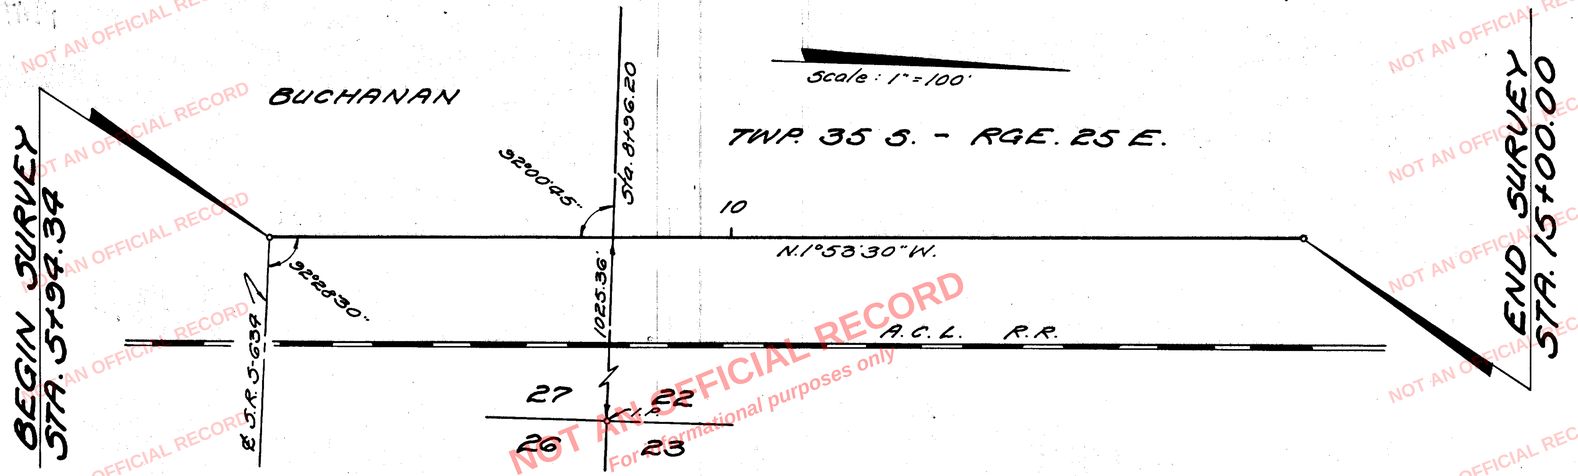

NOT AN OFFICIAL RECORD
For informational purposes only

We, Ralph Davis, as Executive Director of the State Road Department of the State of Florida, and F.K. Strickland, as Secretary of the State Road Department of the State of Florida, do hereby certify that this map is the Official Map of Location and Survey of a portion of Section 06010, designated as a part of State Road 35 in Hardee County, Florida: Said portion of Section 06010 extending from State Road S-634 at Buchanan Northerly approximately 905.66 feet.

Prepared and adopted by the State Road Department of the State of Florida under provisions of Section 335.02, Florida Statutes of 1955.

Ralph Davis
Executive Director, State Road Department

Attest: F.K. Strickland
Secretary, State Road Department

Approved: [signature]
Engineer of Rights of Way
Date: September 24, 1965

Filed for record in the Office of the Clerk of the Circuit Court for the County of Hardee, State of Florida, in Map Book 4, Page 87 on the 5th day of October, A.D. 1965.

Ben Coker
Clerk of the Circuit Court
Hardee County, Florida

Sec. 06010 Rd. 35 Hardee Co. H.T.R.