71058

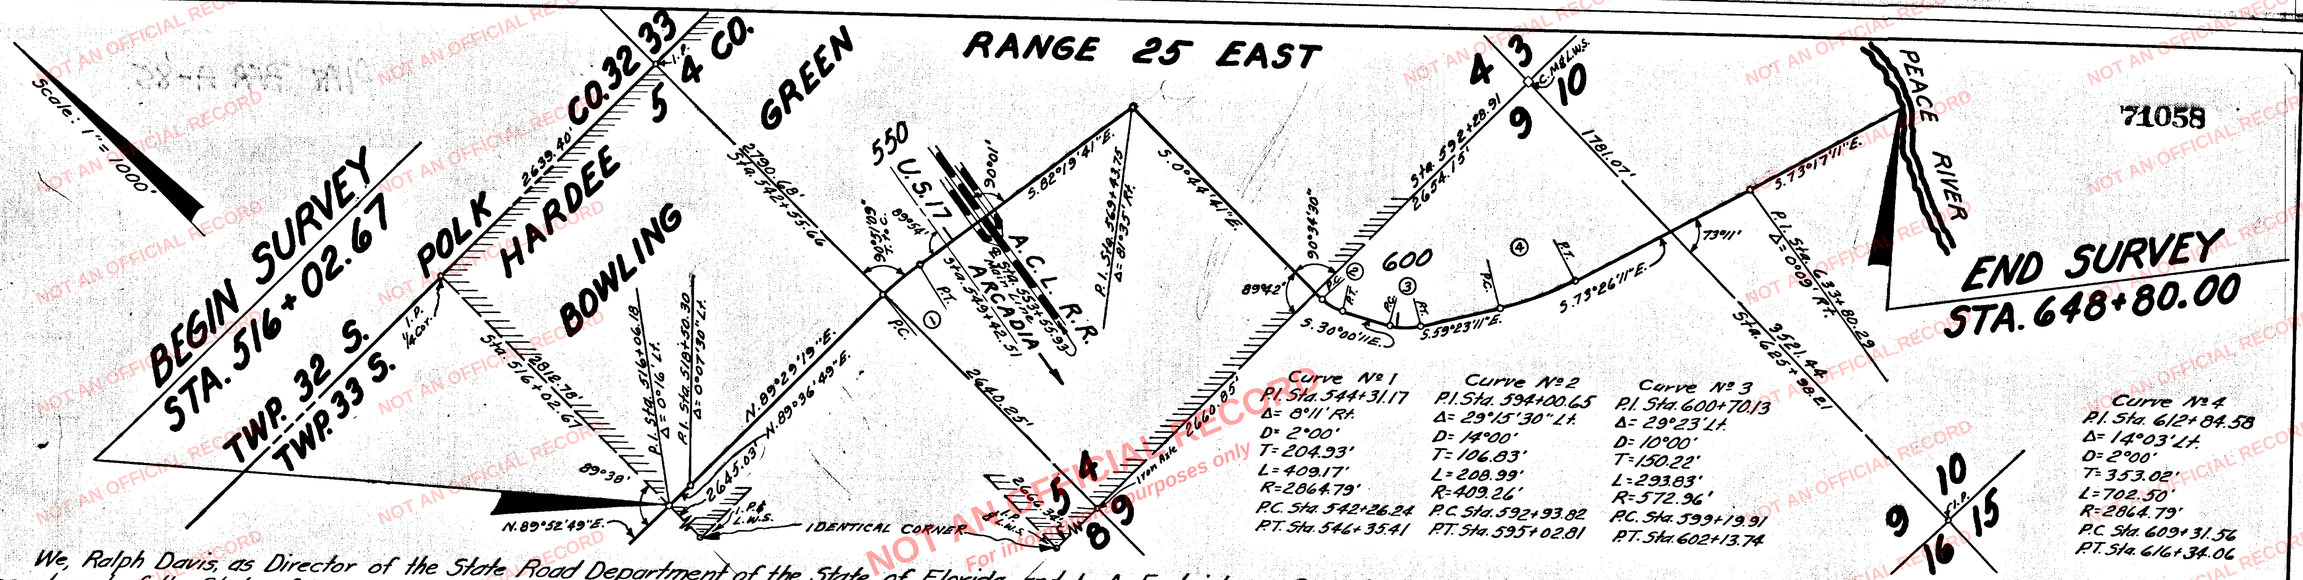

We, Ralph Davis, as Director of the State Road Department of the State of Florida, and L. A. Fraleigh, as Secretary of the State Road Department of the State of Florida, do hereby certify that this map is the Official Map of Location and Survey of a portion of Sections 0652 and 0656, designated as a part of State Road S-664 and S-664-A in Hardee County, Florida: That portion of Section 0652 extending from the West City Limits of Bowling Green Easterly along Main Street and Southerly along Lake Branch Road to a point 5.39 feet North of the South City Limits of Bowling Green; and that portion of Section 0656 extending from a point 5.39 feet North of the South City Limits of Bowling Green Southeasterly to Peace River.

Prepared and adopted by the State Road Department of the State of Florida under provisions of Section 341.47, Florida Statutes of 1941.

Filed for record in the Office of the Clerk of the Circuit Court for the County of Hardee, State of Florida, in Map Book 4, Page 48, on the 6th day of January 1956, A. D. 1956

Ralph Davis
Director, State Road Department

Attest: L. A. Fraleigh
Secretary, State Road Department

Approved: [signature]
State Highway Engineer

Ben Coker
Clerk of the Circuit Court
Hardee County, Florida

Date: November 29, 1955

Sections 0652 and 0656 Rd. S-664 and S-664-A HARDEE COUNTY

NOT AN OFFICIAL RECORD
For informational purposes only