PLAT BOOK 3
PAGE 19

8 9
17 16

VISTA-DEL-SOL
SUBDIVISION

HARDEE COUNTY, FLORIDA
SECTION - 17, TOWNSHIP - 33, RANGE - 25

DESCRIBED AS FOLLOWS: BEGINNING NORTHWEST CORNER OF THE SOUTHEAST 1/4 OF THE NORTH EAST 1/4, SECTION 17, TOWNSHIP 33 SOUTH, RANGE 25 EAST; RUN THENCE S. 0°03'08"E. A DISTANCE OF 429.19 FEET TO THE BEGINNING OF A CURVE CONCAVE TO THE SOUTHWEST HAVING A RADIUS OF 252.30 FEET; THENCE EASTERLY ALONG SAID CURVE 373.35 FEET THRU A CENTERAL ANGLE OF 84° 35' TO THE END OF SAID CURVE; THENCE S. 84°38'08"E. A DISTANCE OF 399.21 FEET; THENCE NORTH 15°18'18"E. A DISTANCE OF 202.74 FEET; THENCE N. 17°24'08"E. A DISTANCE OF 100.88 FEET; THENCE N.14°06'18"E. A DISTANCE 99.20 FEET; THENCE N. 17°56'36"E. A DISTANCE OF 202.38 FEET; THENCE N. 10°53'35"E. A DISTANCE OF 146.80 FEET TO THE NORTHLINE OF THE SOUTH-EAST 1/4 OF THE NORTHEAST 1/4; THENCE S. 89°31'52"W. A DISTANCE OF 825.08 FEET TO THE POINT OF BEGINNING; ALL LYING IN THE SOUTHEAST 1/4 OF THE NORTHEAST 1/4, SECTION 17, TOWNSHIP 33 SOUTH, RANGE 25 EAST, HARDEE COUNTY, FLORIDA.

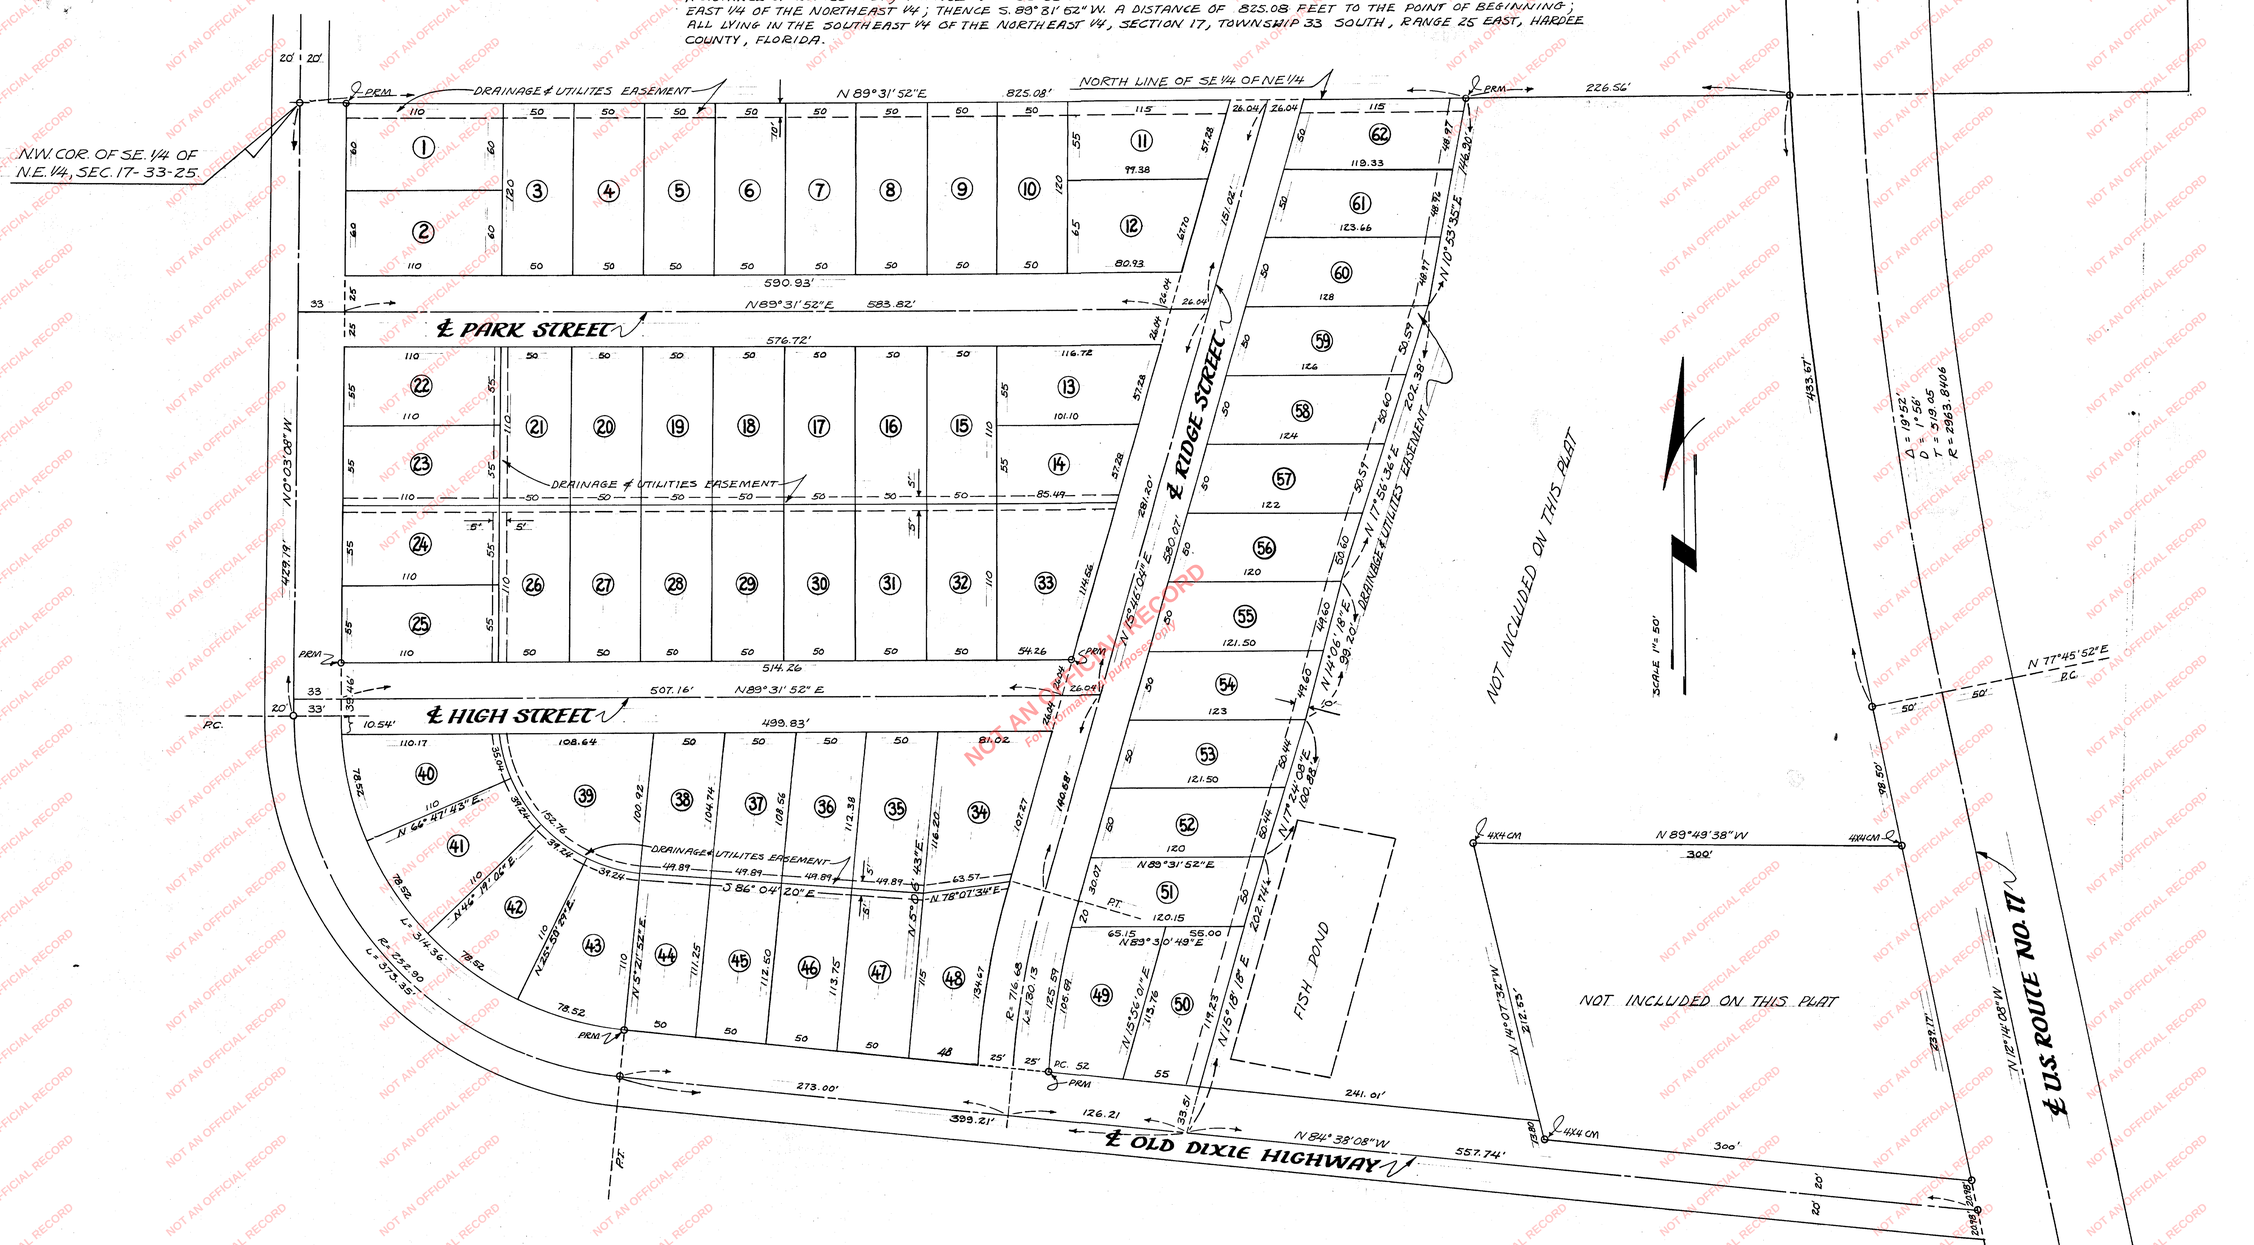

STATE OF FLORIDA
COUNTY OF HARDEE

KNOW ALL MEN BY THESE PRESENTS THAT H.L. CHAMBERS AND FLORA E. CHAMBERS, HIS WIFE, JOE L. DAVIS AND PATRICIA M. DAVIS, HIS WIFE, THE OWNERS OF THE LAND SHOWN HEREON HAVE CAUSED THIS PLAT TO BE MADE AND DO HEREBY DEDICATE TO THE PERPETUAL USE OF THE PUBLIC ALL STREETS, ROADS, AVENUES AND OR DRIVES SHOWN HEREON.
IN WITNESS WHEREOF THEY HAVE SET THEIR HAND AND SEALS THIS 22 ND DAY OF AUGUST, AD, 1960.

OWNER H.L. Chambers OWNER Flora E Chambers

OWNER Joe L Davis OWNER Patricia M. Davis

WITNESS Gene A Keene WITNESS Alma Frank

STATE OF FLORIDA
COUNTY OF HARDEE

I HEREBY CERTIFY THAT ON THIS DAY, BEFORE ME APPEARED H.L. CHAMBERS AND FLORA E. CHAMBERS, HIS WIFE, JOE L. DAVIS AND PATRICIA M. DAVIS, HIS WIFE, TO ME KNOWN TO BE THE PERSONS DESCRIBED IN AND WHO EXECUTED THE FOREGOING DEDICATION, AND THEY ACKNOWLEDGED BEFORE ME THE EXECUTION THEREOF TO BE THEIR FREE ACT AND DEED FOR THE USES AND PURPOSES THEREIN MENTIONED.

WITNESS MY HAND AND OFFICIAL SEAL AT Wauchula, FLORIDA THIS 22nd DAY OF August AD., 1960.

Vivian C Heath
NOTARY PUBLIC, STATE OF FLORIDA AT LARGE, MY COMMISSION EXPIRES 1-22-64

STATE OF FLORIDA
COUNTY OF HARDEE

THIS IS TO CERTIFY THAT THIS PLAT WAS PRESENTED TO THE BOARD OF COUNTY COMMISSIONERS OF THE COUNTY OF HARDEE, FLORIDA AND OFFICIALLY APPROVED BY THEM ON THIS 22nd DAY OF AUGUST AD. 1960.

ATTEST. Ben Coker CLERK B.F. Johnson VICE CHAIRMAN

STATE OF FLORIDA
COUNTY OF HARDEE

I, BEN COKER, CLERK OF THE CIRCUIT COURT OF HARDEE COUNTY, FLORIDA, DO HEREBY CERTIFY THAT I HAVE EXAMINED THIS PLAT AND THAT IT COMPLIES, IN FORM, WITH ALL THE REQUIREMENTS OF THE LAWS OF THE STATE OF FLORIDA REGULATING THE MAKING OF SURVEYS AND THE FILING FOR RECORD OF MAPS AND PLATS AND I HAVE THIS 24 DAY OF October AD, 1960, FILED SAME FOR RECORD.

Ben Coker
CLERK OF CIRCUIT COURT

STATE OF FLORIDA
COUNTY OF HARDEE

I, GENE A. KEENE, THE SURVEYOR-MAKER OF THIS PLAT CERTIFY THAT THE SAME IS A TRUE AND CORRECT REPRESENTATION OF THE LANDS AS SURVEYED BY ME AND THAT PERMANENT REFERENCE MONUMENTS HAVE BEEN SET AS CALLED FOR BY THE LAWS OF THE STATE OF FLORIDA.
22 ND DAY OF AUGUST A.D., 1960.

Gene A. Keene
GENE A. KEENE, REGISTERED FLORIDA SURVEYOR, CERT. NO. 1096.

Kenneth D. Stanton
KENNETH D. STANTON - OFFICE ENGINEER

JOB NUMBER 155-60

NOT AN OFFICIAL RECORD
For informational purposes only