We, Ralph Davis, as Director of the State Road Department of the State of Florida, and L.A. Fraleigh, as Secretary of the State Road Department of the State of Florida, do hereby certify that this map is the Official Map of Location and Survey of a portion of Section 06010, designated as a part of State Road 35 in Hardee County, Florida: Said portion of Section 06010 extending from 8th Avenue Northerly along Orange Street in Zolfo Springs to 1st Avenue.

Prepared and adopted by the State Road Department of the State of Florida under provisions of Section 335.02, Florida Statutes of 1955.

Ralph Davis — Director, State Road Department

Attest: L.A. Fraleigh — Secretary, State Road Department

Approved: [signature] — Engineer of Rights of Way

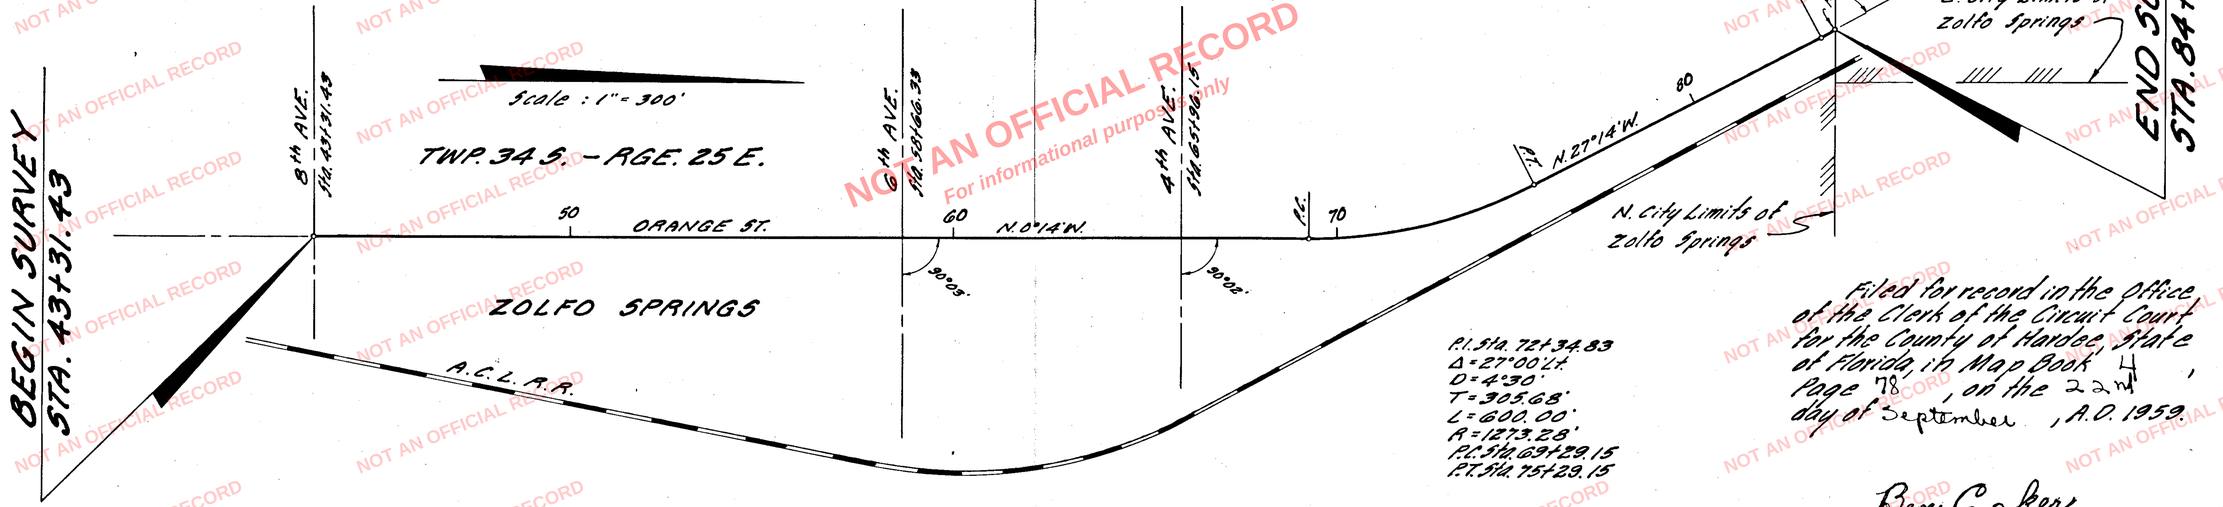

P.I. Sta. 72+34.83
Δ = 27°00' Lt.
D = 4°30'
T = 305.68'
L = 600.00'
R = 1273.28'
P.C. Sta. 69+29.15
P.T. Sta. 75+29.15

Date: July 16, 1959

Filed for record in the office of the Clerk of the Circuit Court for the County of Hardee, State of Florida, in Map Book 4, Page 78, on the 22nd day of September, A.D. 1959.

Ben Coker
Clerk of the Circuit Court
Hardee County, Florida

Section 06010 | Rd. 35 | Hardee Co. | W.C.S.

NOT AN OFFICIAL RECORD
For informational purposes only