80710

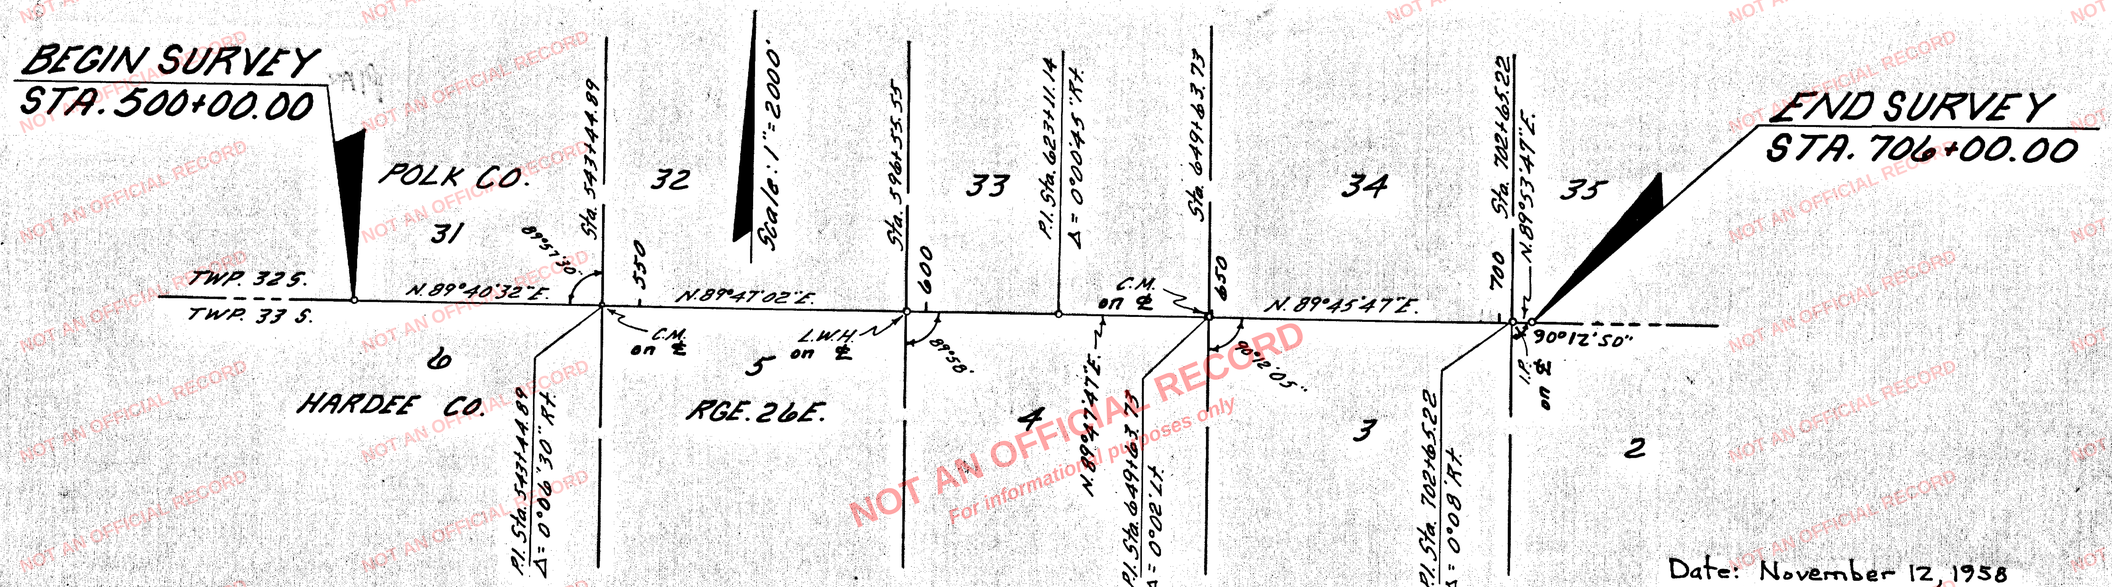

Date: November 12, 1958

We, Ralph Davis, as Director of the State Road Department of the State of Florida, and L. A. Fraleigh, as Secretary of the State Road Department of the State of Florida, do hereby certify that this map is the Official Map of Location and Survey of a portion of Section 06620, designated as a part of State Road S-6064 in Hardee County, Florida: Said portion of Section 06620 extending from a point on the North Line of Section 6, Township 33 South, Range 26 East Easterly along the Hardee, Polk County Line to a point on the North Line of Section 2, Township 33 South, Range 26 East.

Filed for record in the Office of the Clerk of the Circuit Court for the County of Hardee, State of Florida, in Map Book 4, Page 69 on the 6 day of Jan. A.D. 1959.

Prepared and adopted by the State Road Department of the State of Florida under provisions of Section 337.31 Florida Statutes of 1955.

Ralph Davis
Director, State Road Department

Attest L. A. Fraleigh
Secretary, State Road Department

Approved
Engineer of Rights of Way

Ben Baker
Clerk of Circuit Court
Hardee County, Florida

Section 06620 Rd. S-6064 Hardee County F.K.

NOT AN OFFICIAL RECORD
For information purposes only