8.3376

BEGIN SURVEY
STA. 20+00.00

CURVE No. 1
P.I. Sta. 46+75.00
Δ = 9°40' Rt.
D = 3°00'
T = 161.49'
L = 322.22'
R = 1909.86'
P.C. Sta. 45+13.51
P.T. Sta. 48+35.73

CURVE No. 2
P.I. Sta. 60+06.43
Δ = 38°26' Rt.
D = 4°00'
T = 499.28'
L = 960.83'
R = 1432.40'
P.C. Sta. 55+07.15
P.T. Sta. 64+67.98

TWP. 33 S. - RGE. 25 E.

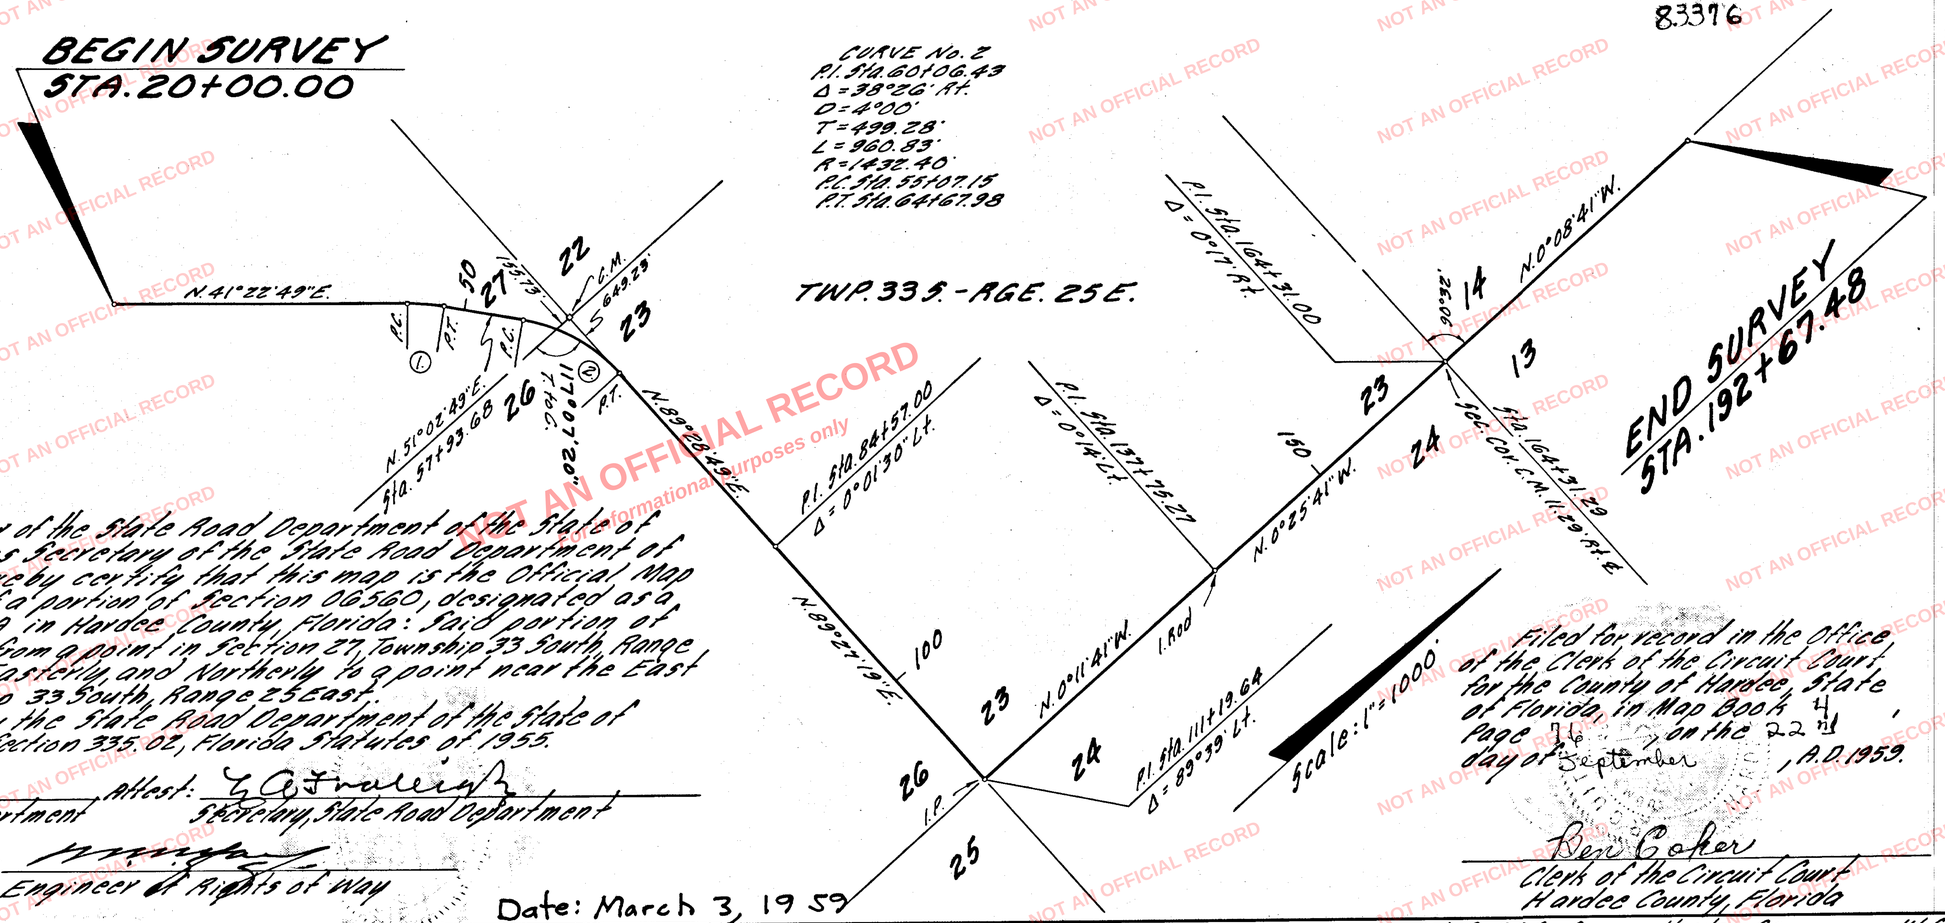

We, Ralph Davis, as Director of the State Road Department of the State of Florida, and L. A. Fraleigh, as Secretary of the State Road Department of the State of Florida, do hereby certify that this map is the Official Map of Location and Survey of a portion of Section 06560, designated as a part of State Road S-664-A in Hardee County, Florida: Said portion of Section 06560 extending from a point in Section 27, Township 33 South, Range 25 East, Northeasterly, Easterly, and Northerly to a point near the East Line of Section 14, Township 33 South, Range 25 East.

Prepared and adopted by the State Road Department of the State of Florida under provisions of Section 335.02, Florida Statutes of 1955.

Ralph Davis
Director, State Road Department

Attest: L. A. Fraleigh
Secretary, State Road Department

Approved: _____
Engineer of Rights of Way

Date: March 3, 1959

Filed for record in the Office of the Clerk of the Circuit Court, for the County of Hardee, State of Florida, in Map Book 4, Page 76 on the 22nd day of September, A.D. 1959.

Ben Coker
Clerk of the Circuit Court
Hardee County, Florida

Section 06560 Rd. S-664-A Hardee Co. W.C.S.

NOT AN OFFICIAL RECORD
Information purposes only