We, Ralph Davis, as Director of the State Road Department of the State of Florida, and L.A. Fraleigh, as Secretary of the State Road Department of the State of Florida, do hereby certify that this map is the Official Map of Location and Survey of a portion of Section 06660, designated as a part of State Road S-664-B in Hardee County, Florida. Said portion of Section 06660 extending from State Road 64-A Northerly, Easterly, Northerly, and Westerly to the Northwest Corner of Section 25, Township 33 South, Range 25 East.

Prepared and adopted by the State Road Department of the State of Florida under provisions of Section 335.02, Florida Statutes of 1955.

Ralph Davis — Director, State Road Department

Attest: L.A. Fraleigh — Secretary, State Road Department

Approved: _____ — Engineer of Rights of Way

Date: April 14, 1960

P.I. Sta. 27+70.05
Δ = 89°28' Rt.
D = 10°00'
T = 567.65'
L = 894.67'
R = 572.96'
P.C. Sta. 22+02.40
P.T. Sta. 30+97.07

(1)

P.I. Sta. 51+75.50
Δ = 89°48' Lt.
D = 10°00'
T = 570.96'
L = 898.00'
R = 572.96'
P.C. Sta. 46+04.54
P.T. Sta. 55+02.54

(2)

85950

Filed for record in the Office of the Clerk of the Circuit Court for the County of Hardee, State of Florida, in Map Book 4, Page 80, on the 20th day of May, A.D. 1960.

Beni Coker
Clerk of the Circuit Court
Hardee County, Florida

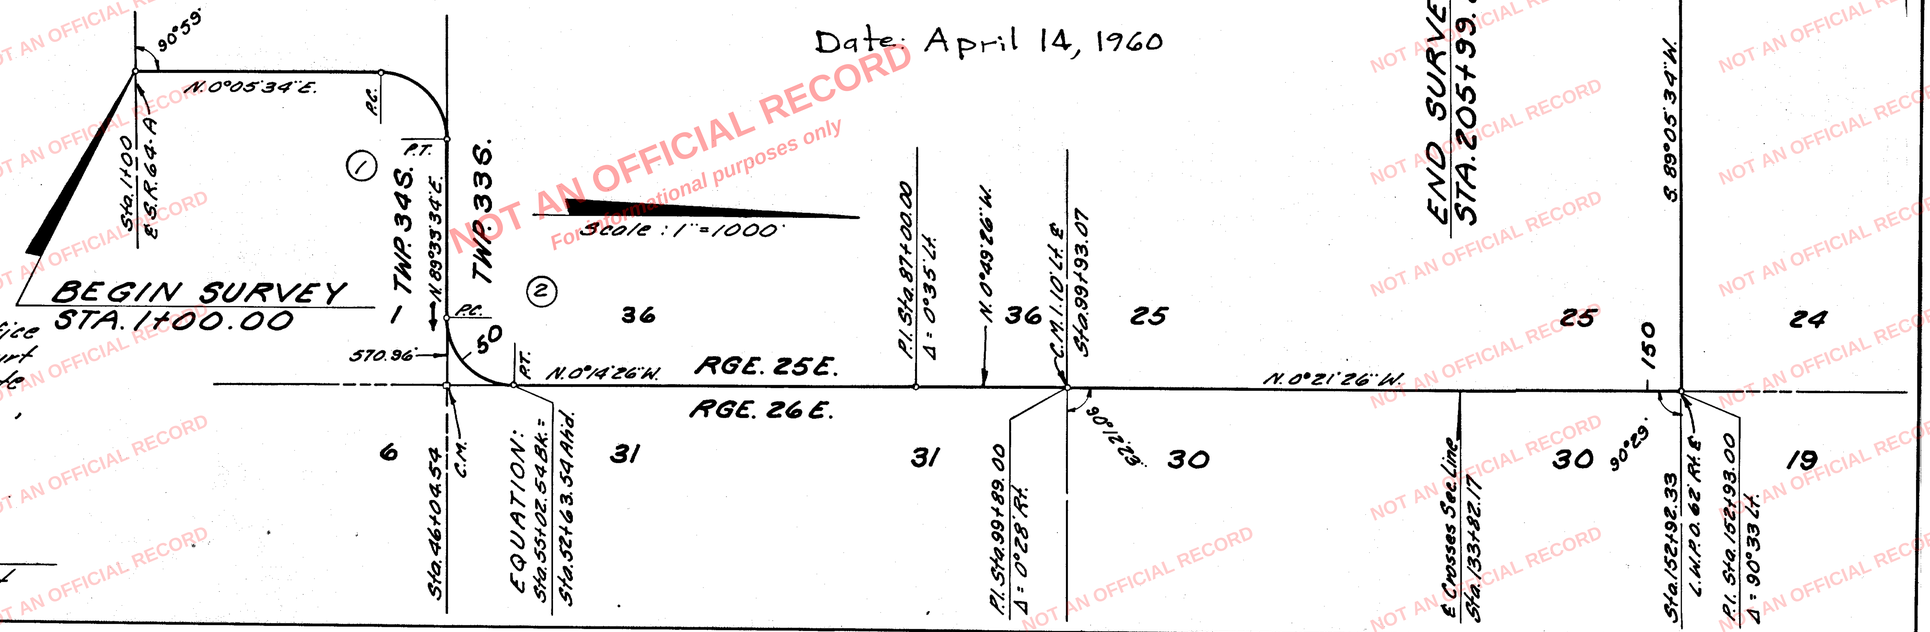

Section 06660 — Rd. S-664-B — Hardee Co. — G.M.G.

NOT AN OFFICIAL RECORD
For informational purposes only