State Road Right of Way Map

R/W PLAT BOOK 1 PAGE 41-6

FED. ROAD DIV. No.	STATE	F A PROJECT NO.	FISCAL YEAR	SHEET No.
	FLA.	N/A		

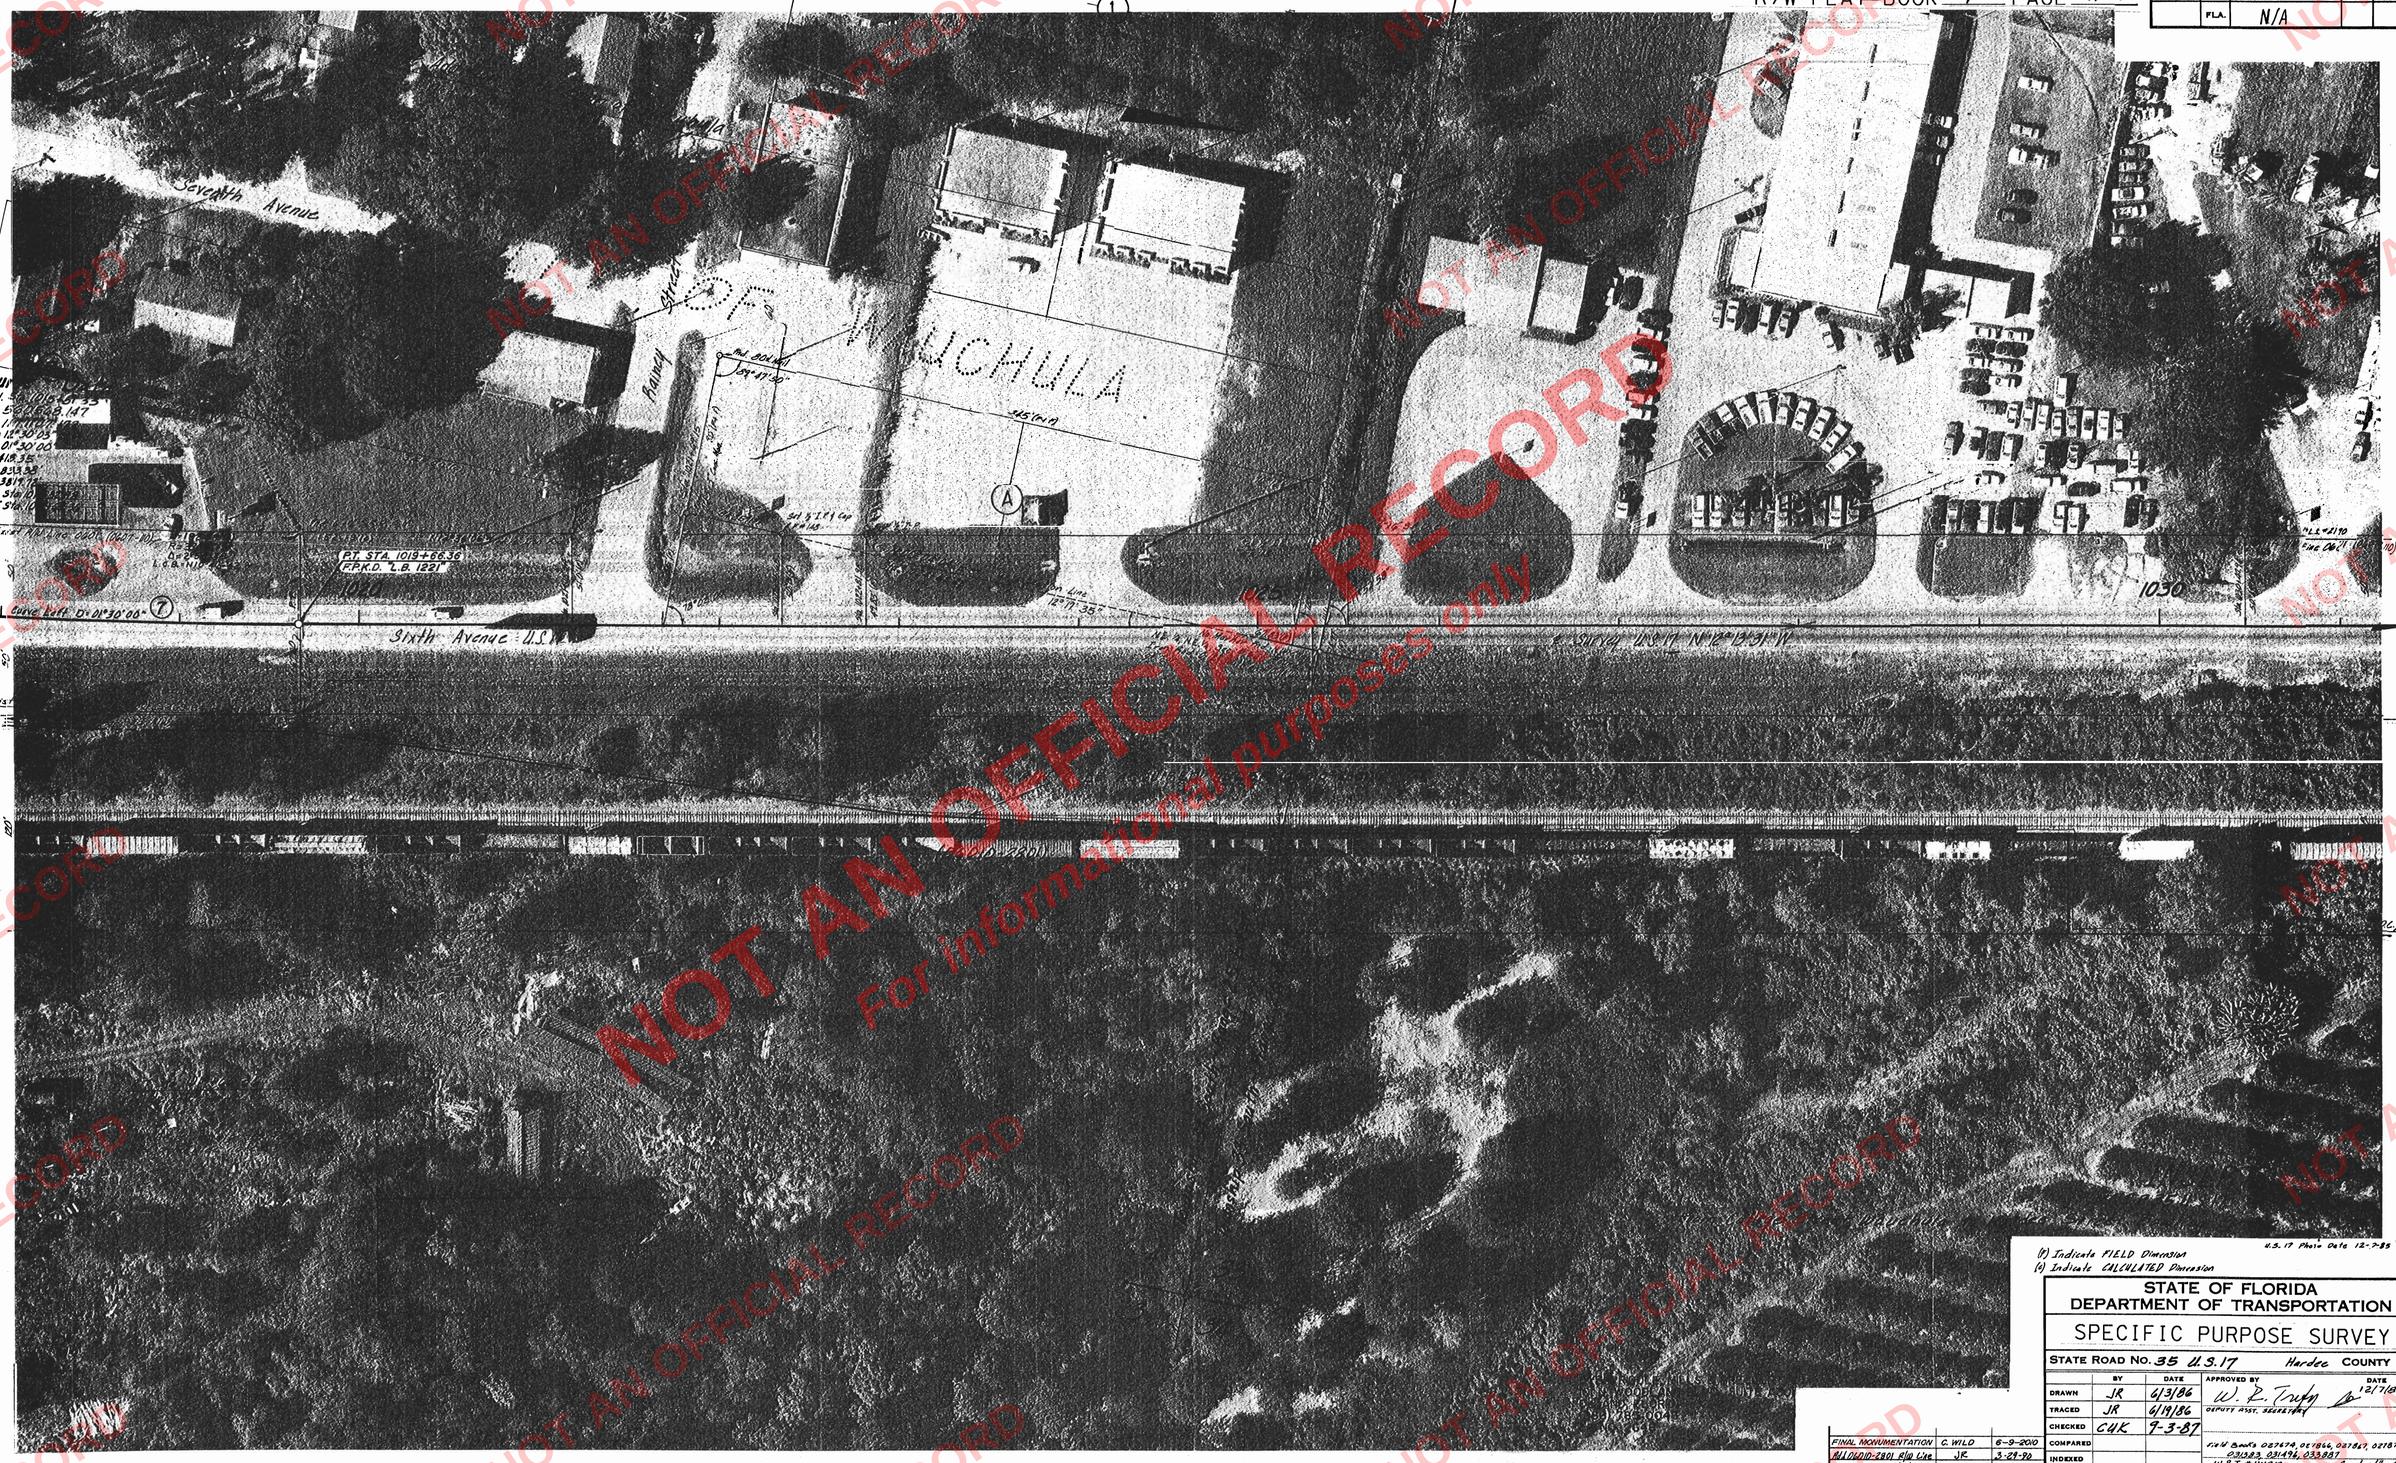

U.S. 17 Photo Date 12-7-85

(F) Indicate FIELD Dimension
(C) Indicate CALCULATED Dimension

STATE OF FLORIDA DEPARTMENT OF TRANSPORTATION

SPECIFIC PURPOSE SURVEY

STATE ROAD NO. 35 U.S. 17 Hardee COUNTY

	BY	DATE
DRAWN	JR	4/3/86
TRACED	JR	6/19/86
CHECKED	CLK	7-3-87
COMPARED		
INDEXED		

APPROVED BY W. R. Turkey DATE 12/7/87
DEPUTY ASST. SECRETARY

Field Books 027674, 027866, 027867, 027879, 031383, 031496, 033987
W.P.I. # 1113218

Scale 1"=40'

SECTION 06010-2509 SHEET 7

REVISION	BY	DATE
FINAL MONUMENTATION	C. WILD	6-9-2010
All 06010-2801 Rip Use	JR	3-29-90
add data	CLK	1-31-90

(A.R.COGSWELL ARC-6P) N69523

NOT AN OFFICIAL RECORD
For informational purposes only