SECTION 19, TOWNSHIP 33 SOUTH, RANGE 24 EAST
HARDEE COUNTY, FLORIDA

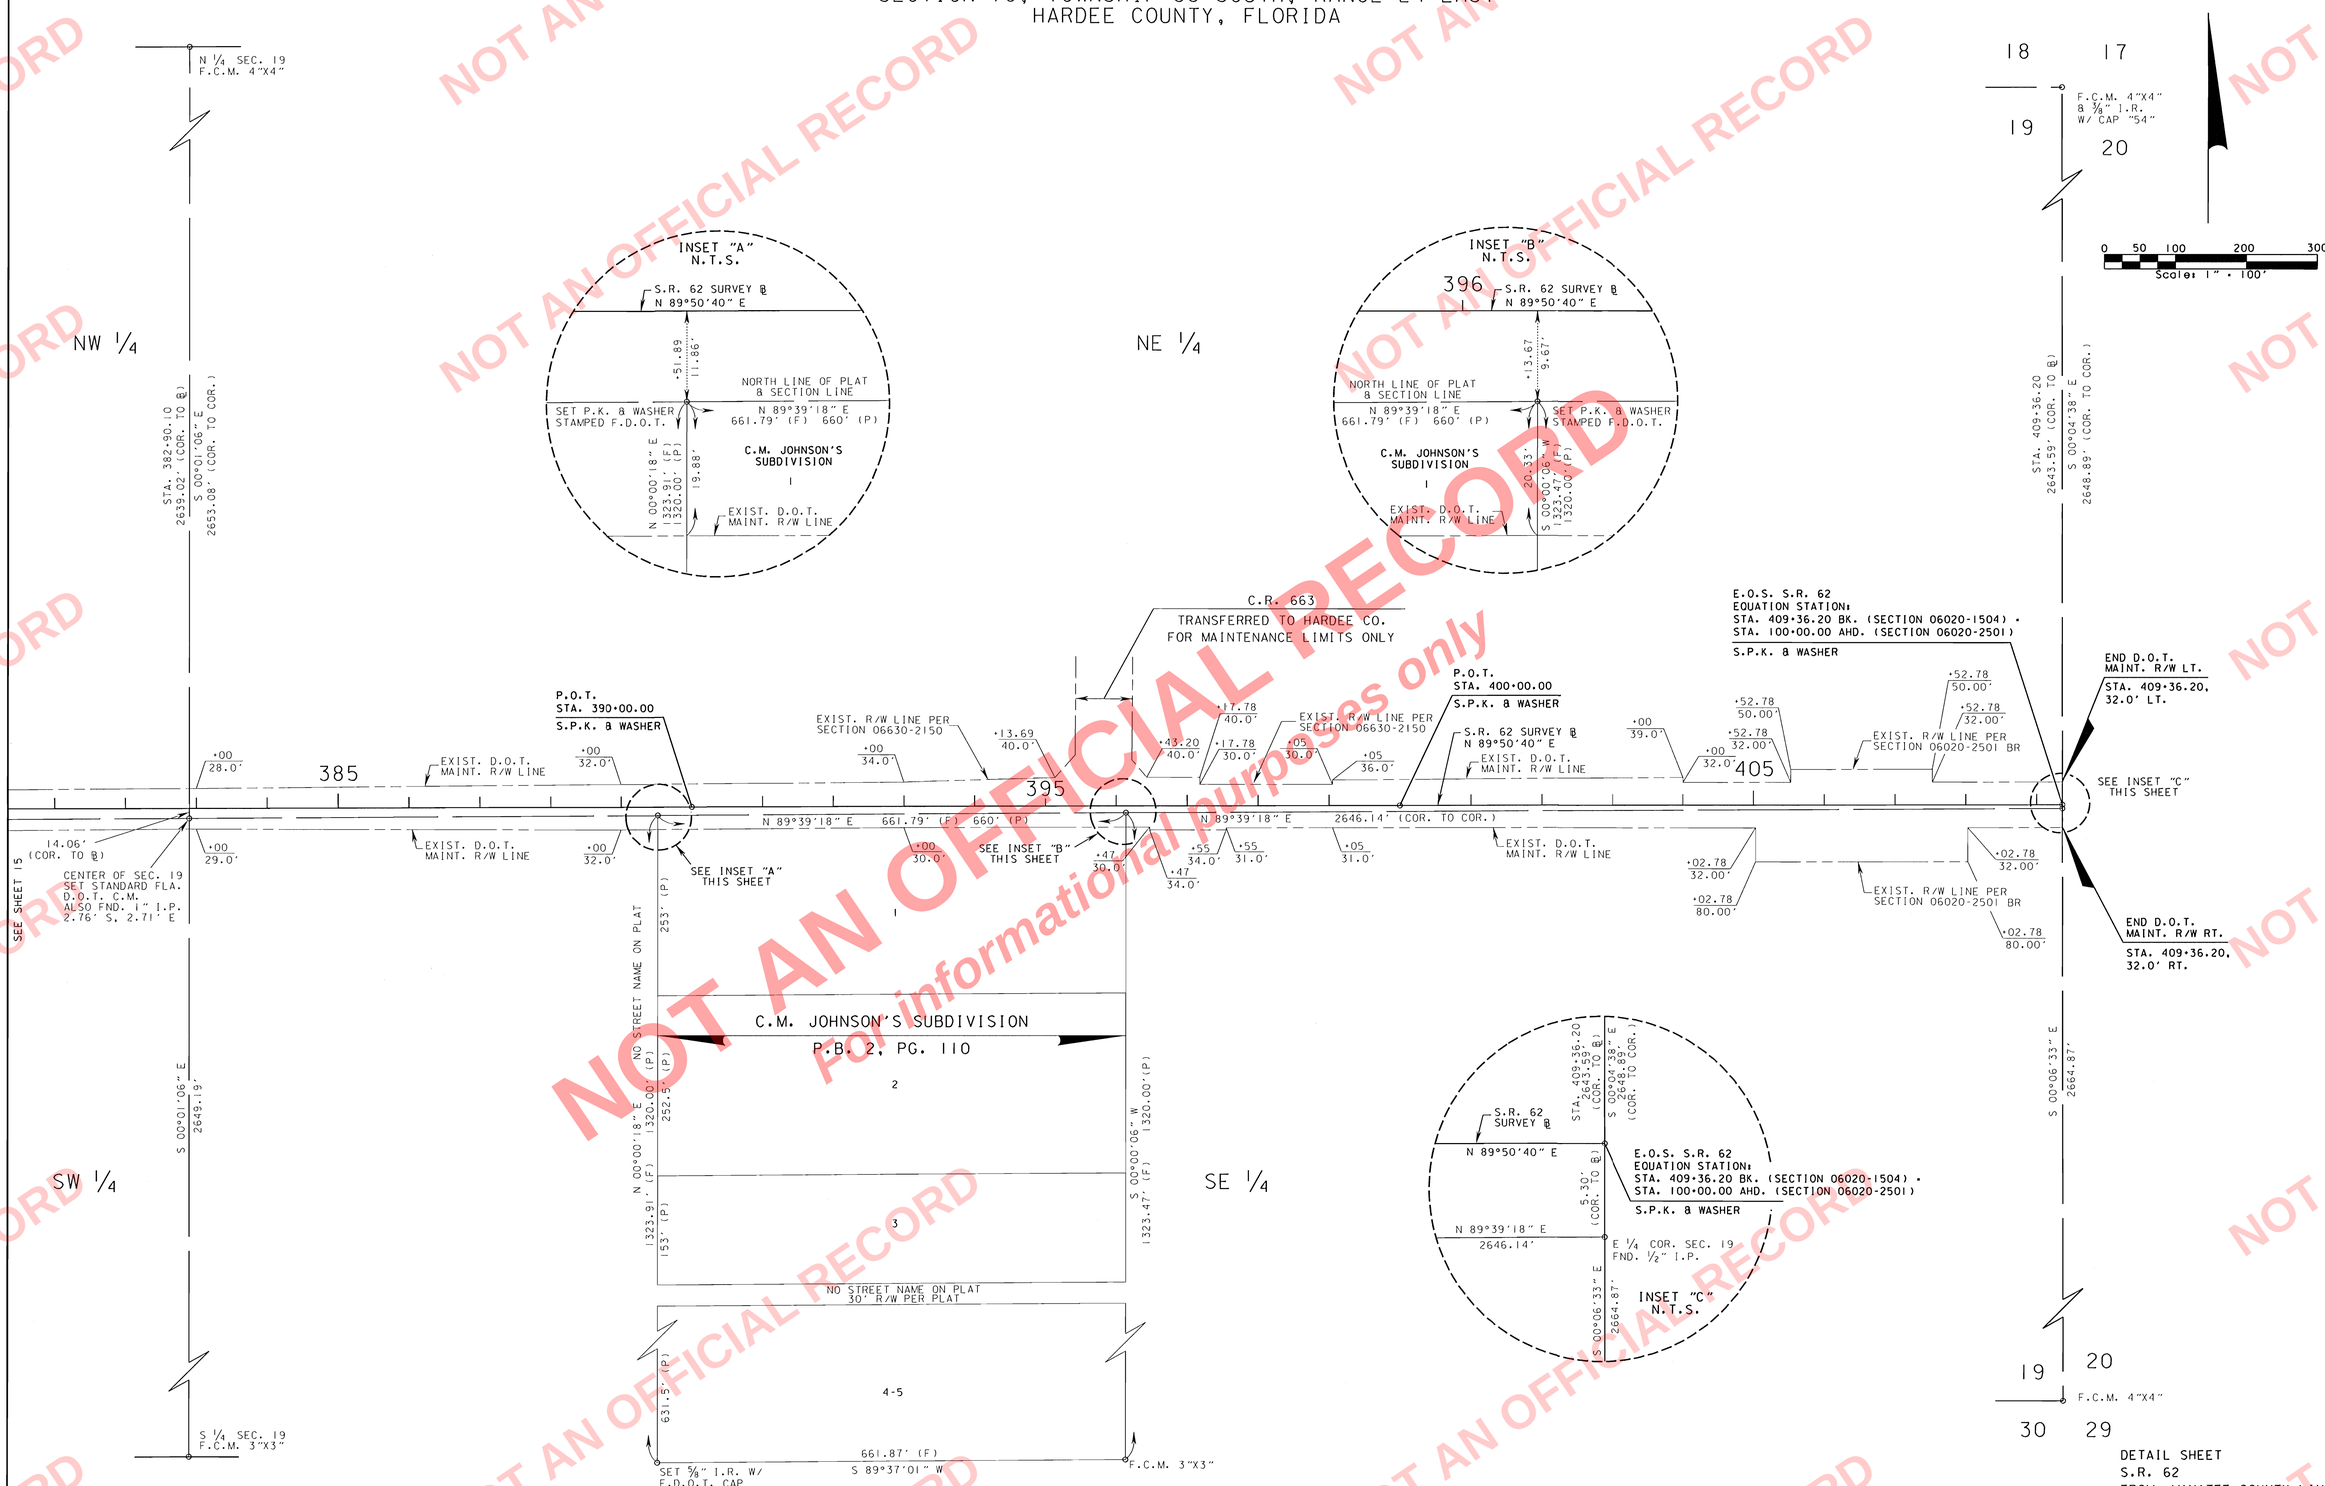

SEE SHEET 1 FOR LEGEND AND GENERAL NOTES

DETAIL SHEET
S.R. 62
FROM: MANATEE COUNTY LINE
TO: MINE VIEW ROAD

MAINTENANCE MAP	FLORIDA DEPARTMENT OF TRANSPORTATION SURVEYING AND MAPPING	REVISION	BY	DATE	REVISION	BY	DATE	REVISION	BY	DATE

	BY	DATE
PRELIM	EPC	02-24-11
FINAL	MWP	04-21-11
CHECKED	MWP	03-21-11

F.A.P. NO. N/A — SECTION 06020-2504
STATE ROAD NO. 62 — HARDEE COUNTY
MAPS PREPARED BY: CARDNO TBE
DATA SOURCE: SEE SHEET 1
SCALE: 1" = 100'
F.P. NO. N/A — SHEET 16 OF 20

65-15

NOT AN OFFICIAL RECORD
For informational purposes only