SECTION 10, TOWNSHIP 35 SOUTH, RANGE 25 EAST

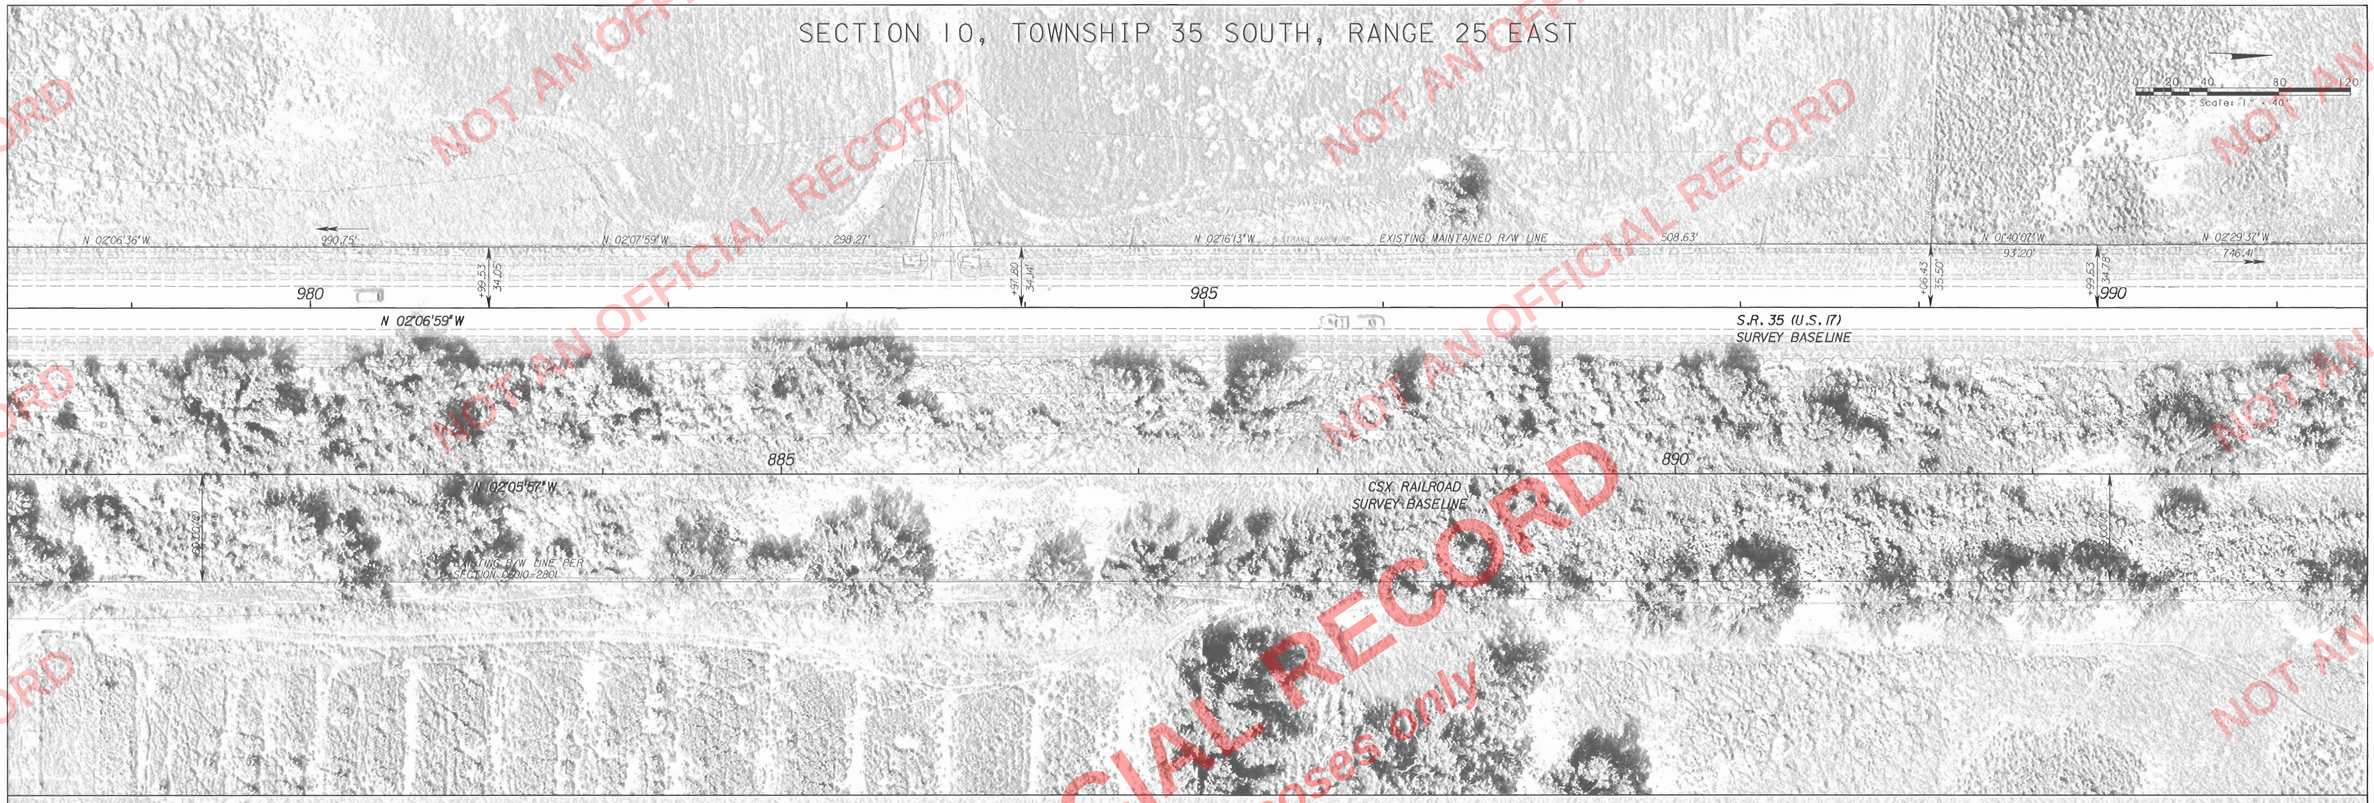

SECTION 10, TOWNSHIP 35 SOUTH, RANGE 25 EAST

DATE OF AERIAL PHOTOGRAPHY: AUGUST 1, 2006

S.R. 35 (U.S. 17)
FROM: C.R. 634 (SWEETWATER ROAD)
TO: NORTH OF 9TH AVENUE
SEE SHEET 1 FOR LEGEND
AND GENERAL NOTES

MAINTENANCE MAP
SPECIFIC PURPOSE SURVEY

FLORIDA DEPARTMENT OF TRANSPORTATION
SURVEYING AND MAPPING

REVISION	BY	DATE	REVISION	BY	DATE	REVISION	BY	DATE

	BY	DATE
PRELIM	G. JONES	8-23-07
FINAL	G. JONES	12-5-08
CHECKED	J. HILL	12-5-08

F.A. PROJ. NO. N/A	SECTION 06010-000	MAPS PREPARED BY McKIM & CREED, P.A..	FIELD BOOK NO.'S SEE SHEET 1
STATE ROAD NO. 35 (U.S. 17)	HARDEE COUNTY	W.P.I. NO. N/A	SCALE: 1" = 40'
		F.P. ID 4206331	SHEET 13

64-12

NOT AN OFFICIAL RECORD
For informational purposes only.