SECTIONS 22 & 27 - TOWNSHIP 34 SOUTH - RANGE 25 EAST
TOWN OF ZOLFO SPRINGS, HARDEE COUNTY, FLORIDA

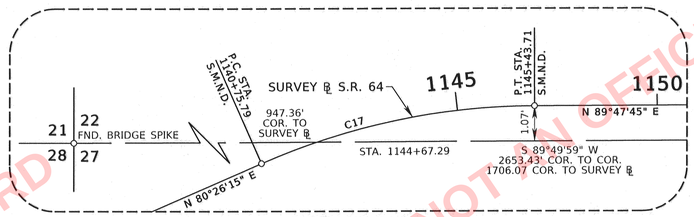

DETAIL "A"
N.T.S.

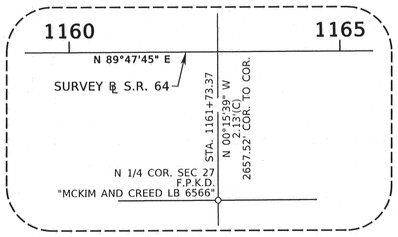

DETAIL "B"
N.T.S.

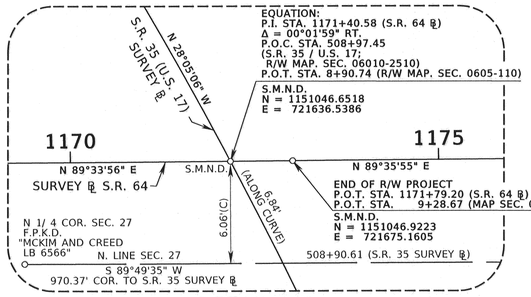

DETAIL "C"
N.T.S.

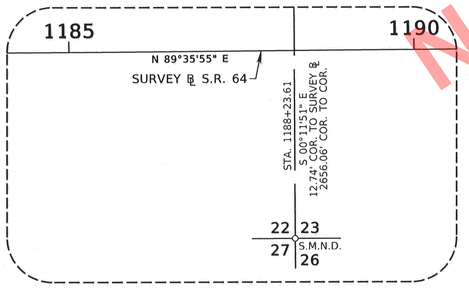

DETAIL "D"
N.T.S.

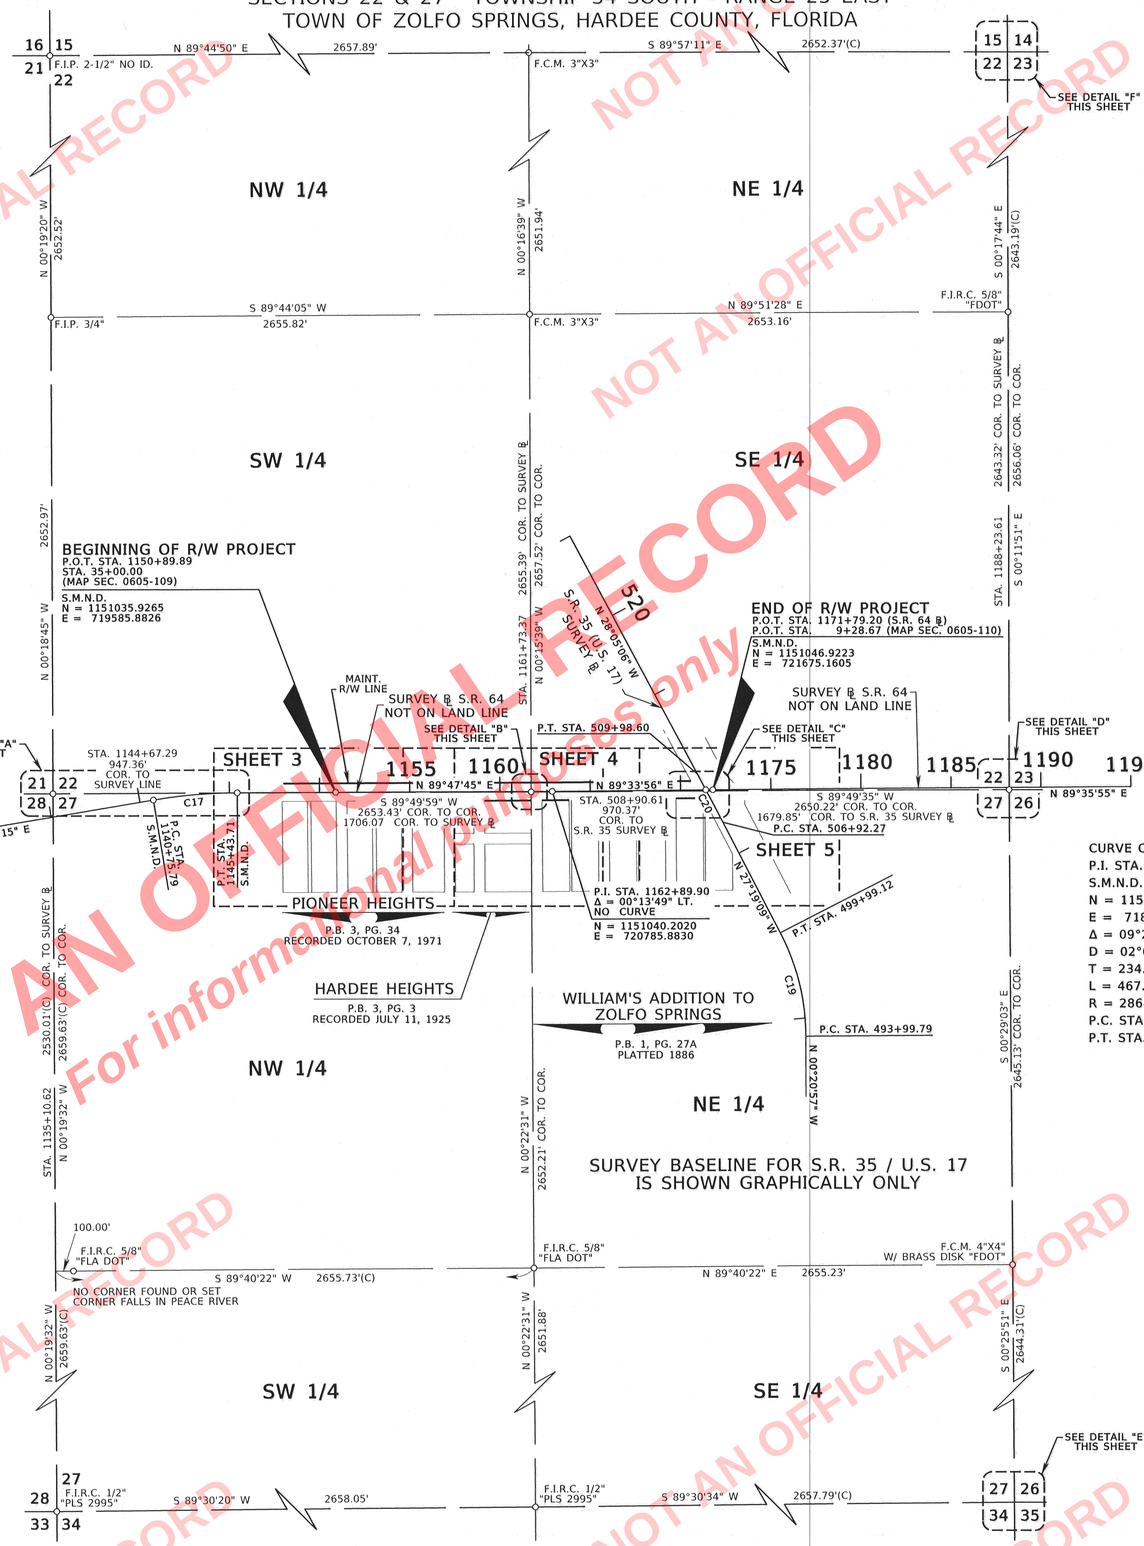

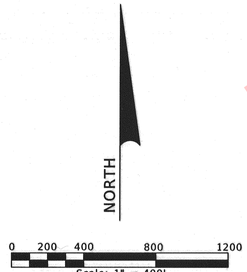

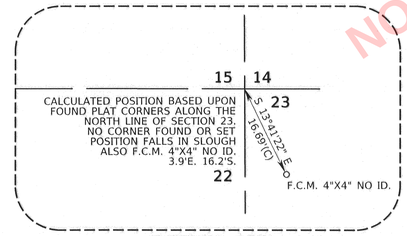

DETAIL "F"
N.T.S.

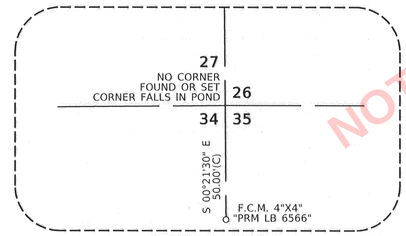

DETAIL "E"
N.T.S.

CURVE C17	CURVE C19	CURVE C20
P.I. STA. 1143+10.27	P.I. STA. 497+05.12	P.I. STA. 508+45.44
S.M.N.D.	N = 1149977.6761	F.M.N.D. "FDOT PI"
N = 1151033.1451	E = 722189.7679	N = 1151000.8690
E = 718805.2256	Δ = 26°58'12" LT.	E = 721661.2221
Δ = 09°21'30" RT.	D = 04°30'00"	Δ = 00°45'57" LT.
D = 02°00'00"	T = 305.33'	D = 00°15'00"
T = 234.48'	L = 599.33'	T = 153.17'
L = 467.92'	R = 1273.24'	L = 306.33'
R = 2864.79'	P.C. STA. 493+99.79	R = 22918.31'
P.C. STA. 1140+75.79	P.T. STA. 499+99.12	P.C. STA. 506+92.27
P.T. STA. 1145+43.71		P.T. STA. 509+98.60

KEY SHEET
S.R. 64
FROM LAWNDALE STREET TO S.R. 35 (U.S. 17)
SEE SHEET ONE FOR LEGEND AND GENERAL NOTES

NOT AN OFFICIAL RECORD
For informational purposes only

MAINTENANCE MAP	FLORIDA DEPARTMENT OF TRANSPORTATION SURVEYING AND MAPPING	REVISION / BY / DATE	PRELIM C.A.B. 03/13/17	FED. PROJ. N/A	SECTION 06050-000	MAPS PREPARED BY: CARDNO	FIELD BOOKS: SEE SHEET ONE
			FINAL E.P.C. 08/23/17	STATE ROAD NO. 64	HARDEE COUNTY		SCALE: 1" = 400'
			CHECKED E.P.C. 07/31/17			F.P. NO. N/A	SHEET 2 OF 6