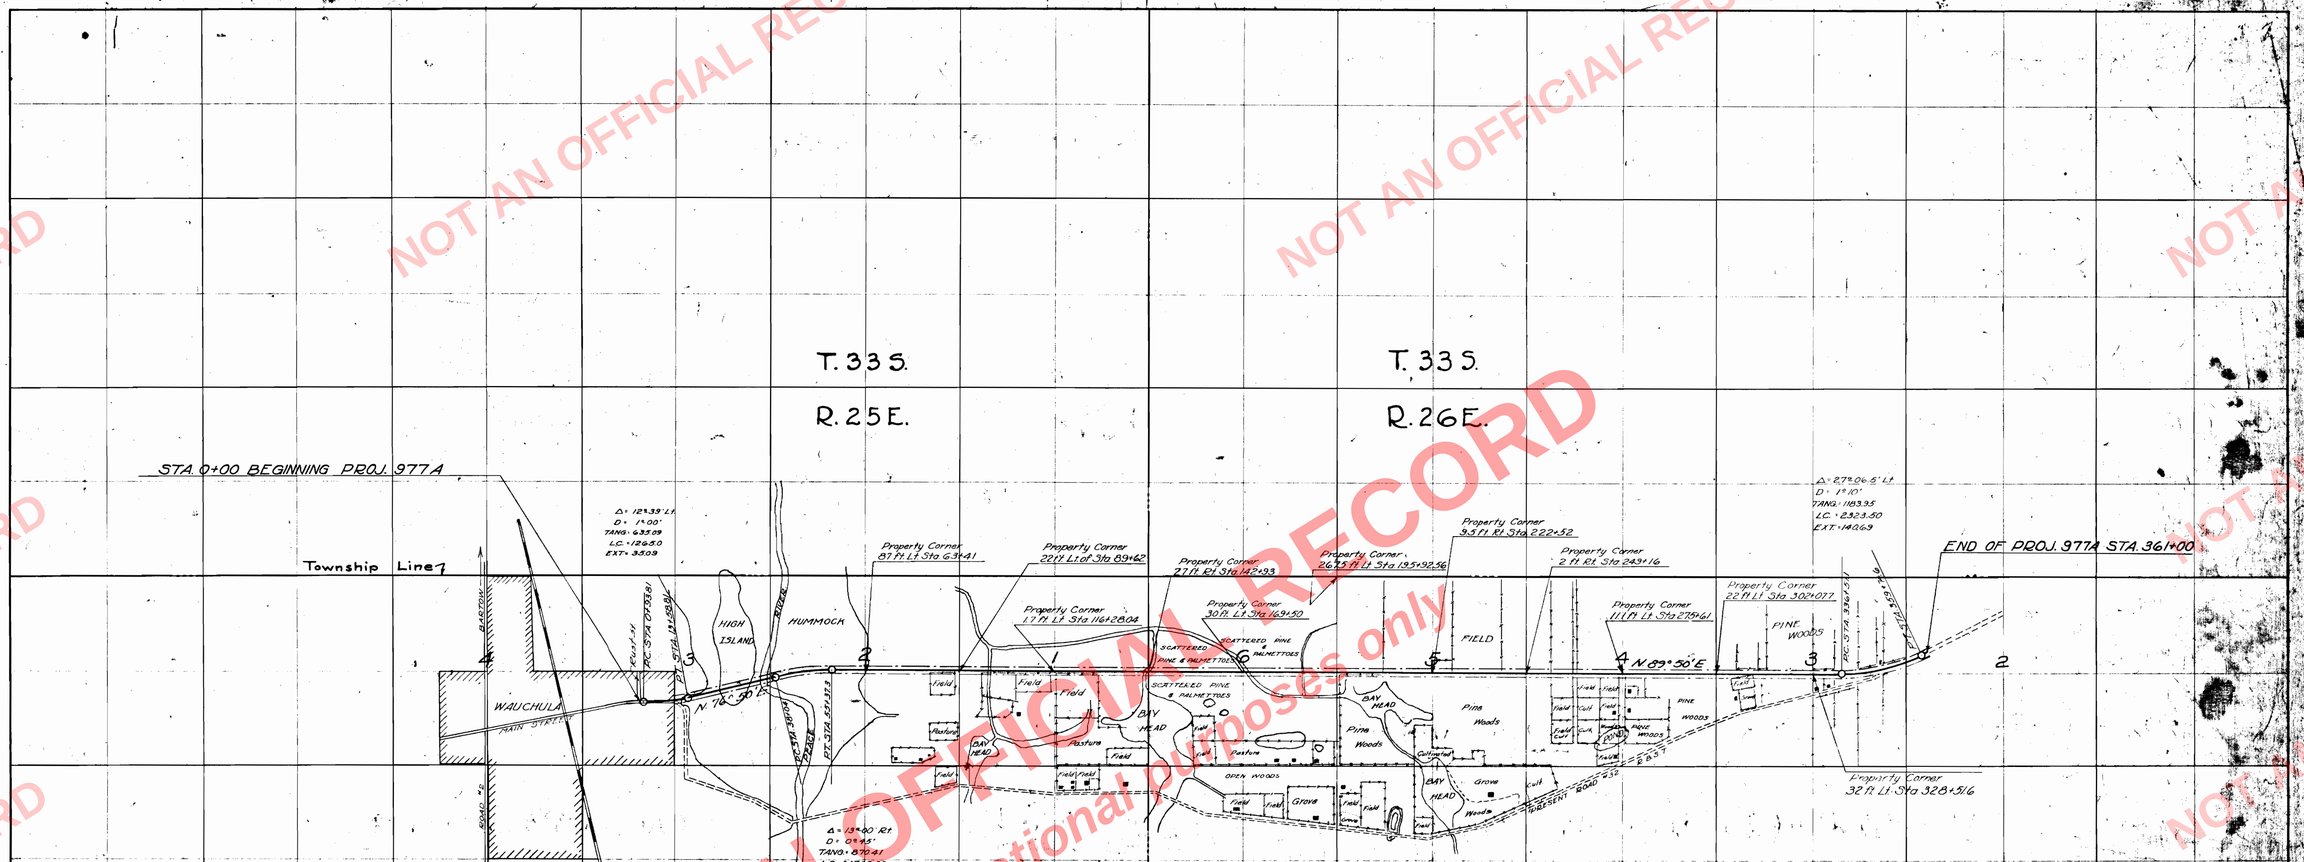

TABULATION OF DEEDS IN FILE

SRD NO.	GRANTOR	INSTRUMENT	DATE OF EXEC.	RECORDED BOOK	RECORDED PAGE	CLERKS NO.	REMARKS
1	Gertrude Davis	W. Deed	7-7-34	34	333	29272	R/W
2	W.R. Dobbs	Q.C. "	5-7-32	24	421	28531	"
3	George S. Williams, et ux	"	12-22-31	21	556		"
4	C.D. Fairfield	"	4-15-32	24	407		"
5	T.E. Shultz	"	10-24-31	24	404		"
6	Mary Louise Dudfield Roberts	"	10-21-31	24	379		"
7	Susan A. Worten, et vir	"	10-7-31	24	391		"
8	W.P. Davis, et ux	"	9-28-31	24	386		"
9	J. B. Woodworth, et al	"	10-16-31	24	392		"
10	W.P. Davis	"	9-28-31	24	387		"
11	Estate of Frazier Davis	"	9-28-31	24	388		"
12	Cameron County Realty Co.	"	9-30-31	24	374		"
13	Jessie S. Stambaugh	"	11-16-31	24	380		"
14	William E. Copeland, et ux	"	10-29-31	24	377		"
15	S. L. Griffin, et ux	"	9-30-31	24	383		"
16	Peter Kaze, et ux	"	9-24-31	24	390		"
17	C.V. Dodd, et ux	"	10-12-31	24	378		"
18	Miss Willa A. Kensinger	"	10-10-31	24	375		"
19	Mrs. W.R. Bryan, widow	"	9-28-31	24	389		"
20	C.E. Clark	"	5-6-32	24	469		"
21	L.L. Snell, et ux	"	10-7-31	24	376		"
22	Lottie L. Jones, et vir	P. Esmt.	12-16-33	24	90		"
23	C.J. Carlton	Q.C. Deed	9-26-31	24	384		"
24	George E. Tindell et ux	Easement	11-9-45	48	552		B.P.
25	Jessie T. Lee, single	"	11-9-45	48	551		"
26	Hardee County	Res.-Contr.	11-5-45				
27	L.W. Hyde Etal	Q.C. Deed	7-1-46	51	97	48534	R/W

Tabulation Continued On Borrow Pit Sheet

The above shows existing alignment as of Oct. 26, 1939.

Div. Engr. of R/W

RIGHT OF WAY MAP

STATE ROAD DEPARTMENT

PROJ. 977A ROAD (32) (64)

COUNTY HARDEE

SCALE 1" = 2000'

NOT AN OFFICIAL RECORD
For informational purposes only