FED. ROAD DIV. No.	STATE	SEC. AND JOB No.	FISCAL YEAR	SHEET No.	TOTAL SHEETS
3	FLA.	0652-252 0656-250		1	

36

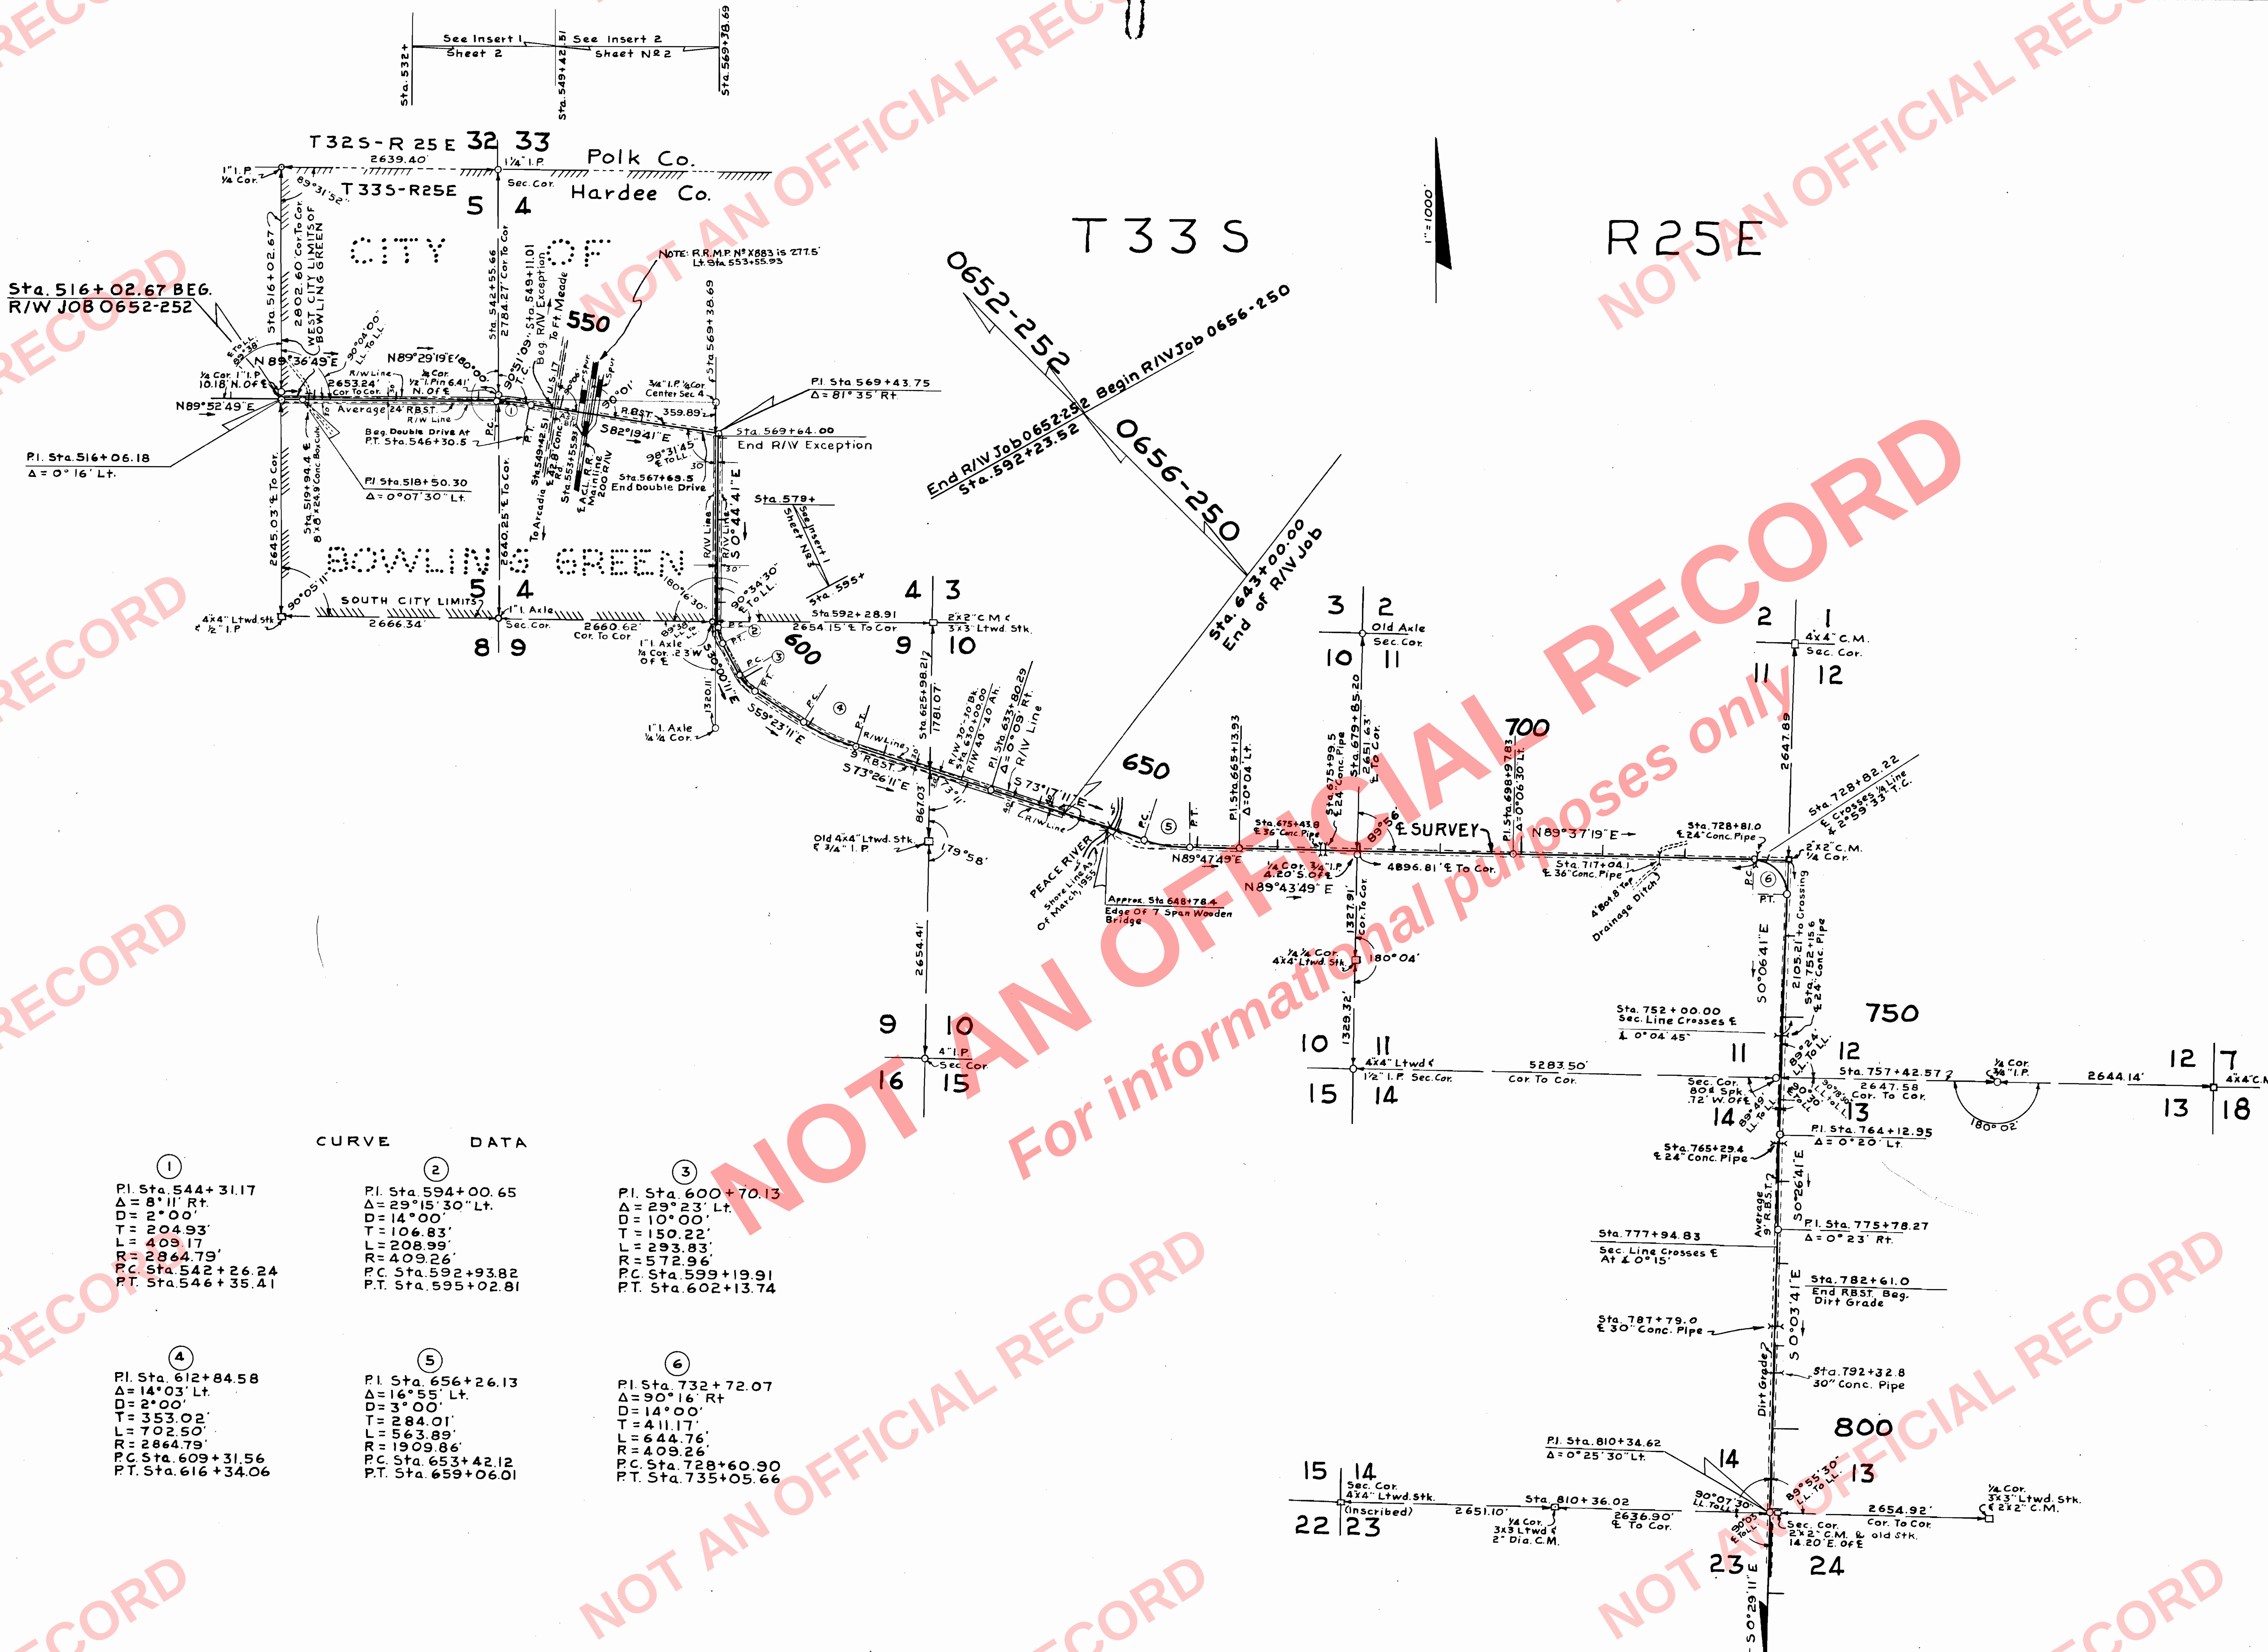

CURVE DATA

①	②	③
P.I. Sta. 544+31.17	P.I. Sta. 594+00.65	P.I. Sta. 600+70.13
Δ = 8°11' Rt.	Δ = 29°15'30" Lt.	Δ = 29°23' Lt.
D = 2°00'	D = 14°00'	D = 10°00'
T = 204.93'	T = 106.83'	T = 150.22'
L = 409.17	L = 208.99'	L = 293.83'
R = 2864.79'	R = 409.26'	R = 572.96'
P.C. Sta. 542+26.24	P.C. Sta. 592+93.82	P.C. Sta. 599+19.91
P.T. Sta. 546+35.41	P.T. Sta. 595+02.81	P.T. Sta. 602+13.74

④	⑤	⑥
P.I. Sta. 612+84.58	P.I. Sta. 656+26.13	P.I. Sta. 732+72.07
Δ = 14°03' Lt.	Δ = 16°55' Lt.	Δ = 90°16' Rt
D = 2°00'	D = 3°00'	D = 14°00'
T = 353.02'	T = 284.01'	T = 411.17'
L = 702.50'	L = 563.89'	L = 644.76'
R = 2864.79'	R = 1909.86'	R = 409.26'
P.C. Sta. 609+31.56	P.C. Sta. 653+42.12	P.C. Sta. 728+60.90
P.T. Sta. 616+34.06	P.T. Sta. 659+06.01	P.T. Sta. 735+05.66

R/W WIDTHS REQ'D 0652-252	LT.	RT.
Sta. 516+02.67 Beg. R/W Job To Sta. 549+11.01	30'	30'
Sta. 549+11.01 To Sta. 569+64.00 (Exception)	0'	0'
Sta. 569+64.00 To Sta. 592+23.52 End R/W Job 0652-252	30'	30'

R/W WIDTHS REQ'D. 0656-250	LT.	RT.
Sta. 592+23.52 Beg. R/W Job To Sta. 630+00.00	30'	30'
Sta. 630+00.00 To Sta. 643+00.00 End R/W Job 0656-250	40'	40'

NOTE: Power Lines Owned By R.E.A. Co-op. And Fla. Power Corp. Telephone Lines Owned By Inter-County Telephone & Telegraph Co.

See Sheet 3 For Maintained R/W

NOTE: Bearings are true being calculated from the coordinates of U.S. Coast & Geodetic Triangulation Stations W-10 A and W-11

KEY MAP

Plotted From Field Book Nº 260437 & 263161

STATE OF FLORIDA
STATE ROAD DEPARTMENT

RIGHT OF WAY MAP

SECTION No. 0652-252 & 0656-250

ROAD No. S-664 and S-664A HARDEE COUNTY

SCALE 1" =	NAMES	DATES	APPROVED BY
DRAWN	H.W.	10-3-55	H. M. Johnson — DIVISION ENGINEER
TRACED	H.W.	10-5-55	
INDEXED			[signature] — STATE HIGHWAY ENGINEER
REVISED			11-29-55
REVISED			

CHECKED: E.E.I. & W.F.D. 11-9-55

NOT AN OFFICIAL RECORD
For informational purposes only