FED. ROAD DIV. No.	STATE	SEC. AND JOB No.	FISCAL YEAR	SHEET No.	TOTAL SHEETS
3	FLA.	0658-150		2	

SEC. 9
T 34 S ~ R 25 E
Scale - 1" = 100'

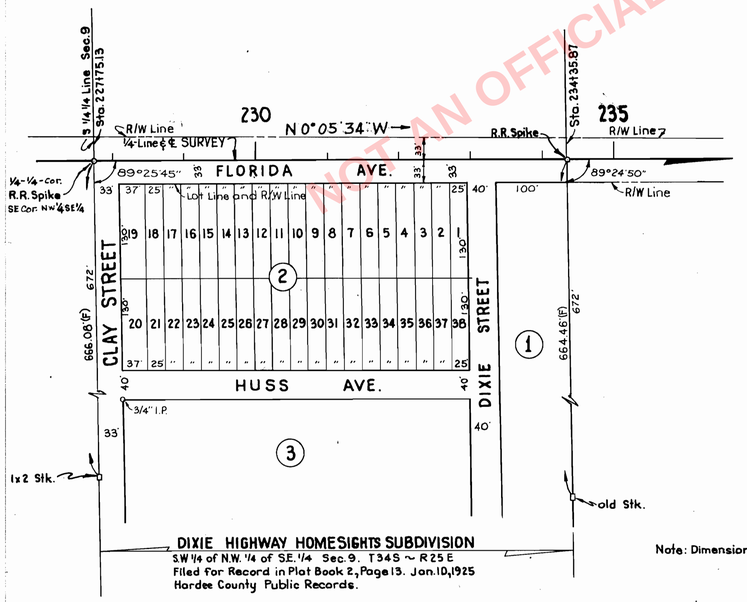

DIXIE HIGHWAY HOMESIGHTS SUBDIVISION
SW 1/4 of N.W. 1/4 of S.E. 1/4 Sec. 9. T34S ~ R25E
Filed for Record in Plat Book 2, Page 13. Jan. 10, 1925
Hardee County Public Records.

Note: Dimensions Marked (F) are field.

INSERT Nº 1

T34S ~ R25E
Scale - 1" 100'

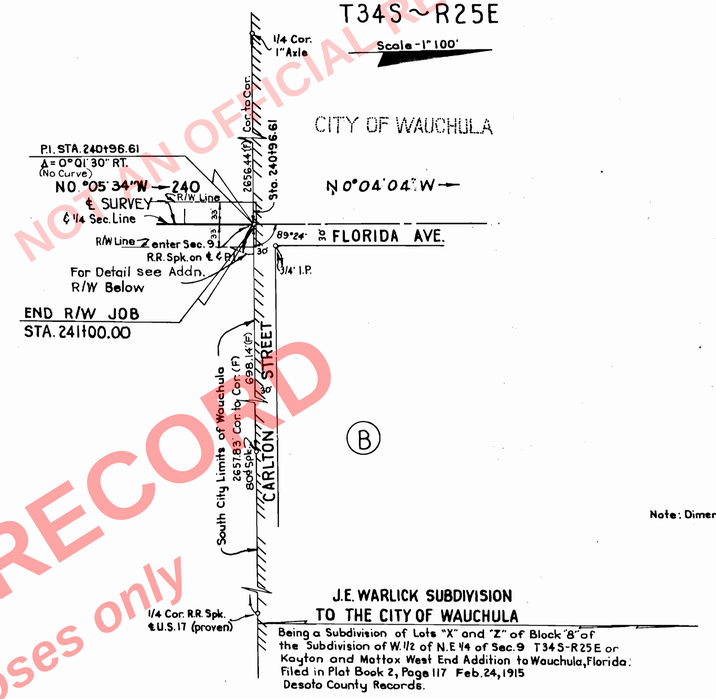

J.E. WARLICK SUBDIVISION
TO THE CITY OF WAUCHULA
Being a Subdivision of Lots "X" and "Z" of Block "8" of the Subdivision of W. 1/2 of N.E 1/4 of Sec. 9 T34S-R25E or Kayton and Mattox West End Addition to Wauchula, Florida.
Filed in Plat Book 2, Page 117 Feb. 24, 1915
Desoto County Records.

Note: Dimensions Marked (F) are Field.

INSERT Nº 2

SEC. 9, T34S, R25E
Scale: 1"=10'

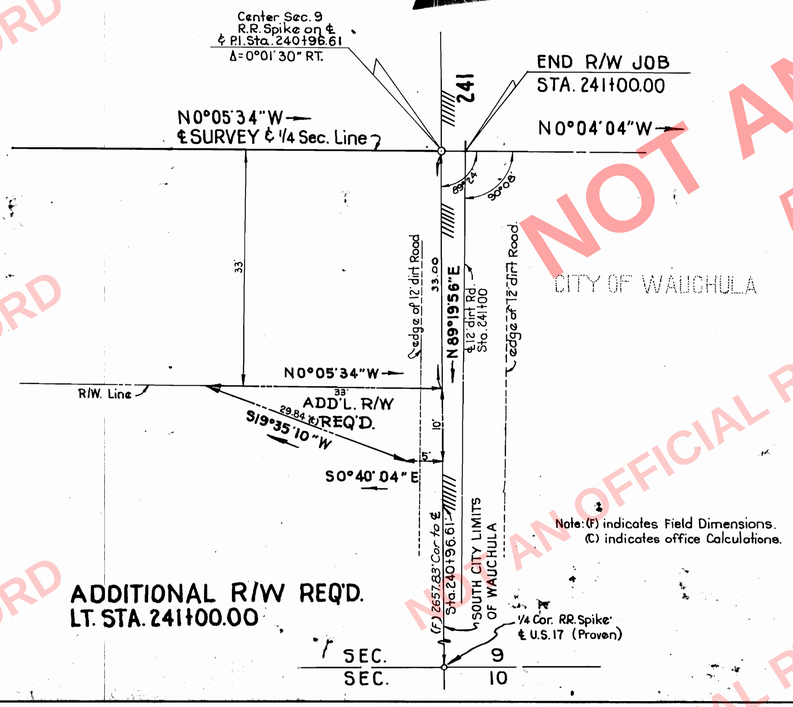

ADDITIONAL R/W REQ'D.
LT. STA. 241+00.00

Note: (F) indicates Field Dimensions.
(C) indicates office Calculations.

ADDITIONAL R/W AND INSERTS

Plotted From Field Book Nº 268101

STATE OF FLORIDA
STATE ROAD DEPARTMENT

RIGHT OF WAY MAP

SECTION No. 0658-150 SH. 2.
ROAD No. S-35-A HARDEE COUNTY

SCALE 1"=100'	NAMES	DATES
DRAWN	R.H.C.	8-30-56
TRACED	R.H.C.	9-7-56
INDEXED		
REVISED		
REVISED		

CHECKED: W.J.P. 9-29-56

APPROVED BY
D. M. Johnson DIVISION ENGINEER
for Herbert Buchan 1-8-57 STATE HIGHWAY ENGINEER

NOT AN OFFICIAL RECORD
For informational purposes only