FED. ROAD DIV. No.	STATE	SEC. AND JOB No.	FISCAL YEAR	SHEET No.	TOTAL SHEETS
3	FLA.	0661-150	'57	4	

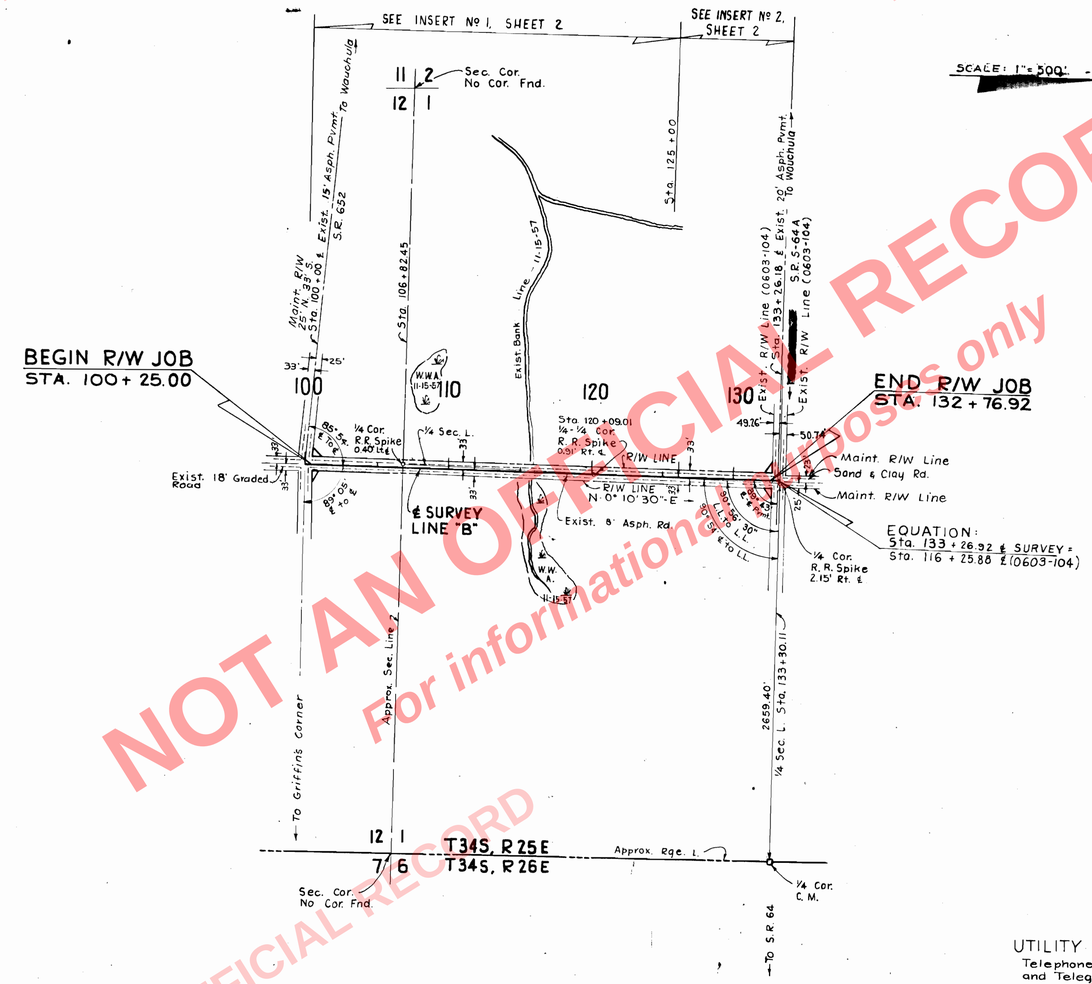

UTILITY OWNERS:
Telephone Poles & Lines owned by Intercounty Telephone and Telegraph, Ft. Myers, Fla.
Power Poles & Lines owned by R.E.A. Coop.

Bearings are true being taken from S.R. Job No. 0603-104.

KEY MAP
LINE "B"

PULLARA, BOWEN & WATSON
ARCHITECTS — 2910 GRAND CENTRAL AVE. — ENGINEERS
TAMPA, FLORIDA
COMM. NO. 572

STATE OF FLORIDA
STATE ROAD DEPARTMENT

RIGHT OF WAY MAP

SECTION NO. 0661-150
ROAD NO. HARDEE COUNTY

SCALE 1"= 500'	NAMES	DATES
DRAWN	J.D.	11-9-57
TRACED	J.D.	11-12-57
INDEXED		
REVISED		
REVISED		
CHECKED	R.P.	11-25-57

APPROVED BY
H. W. Johnson
DIVISION ENGINEER
Herbert Bingham 12-6-57
STATE HIGHWAY ENGINEER

NOT AN OFFICIAL RECORD
For information purposes only