SECTION 17, TOWNSHIP 34 S, RANGE 24 E

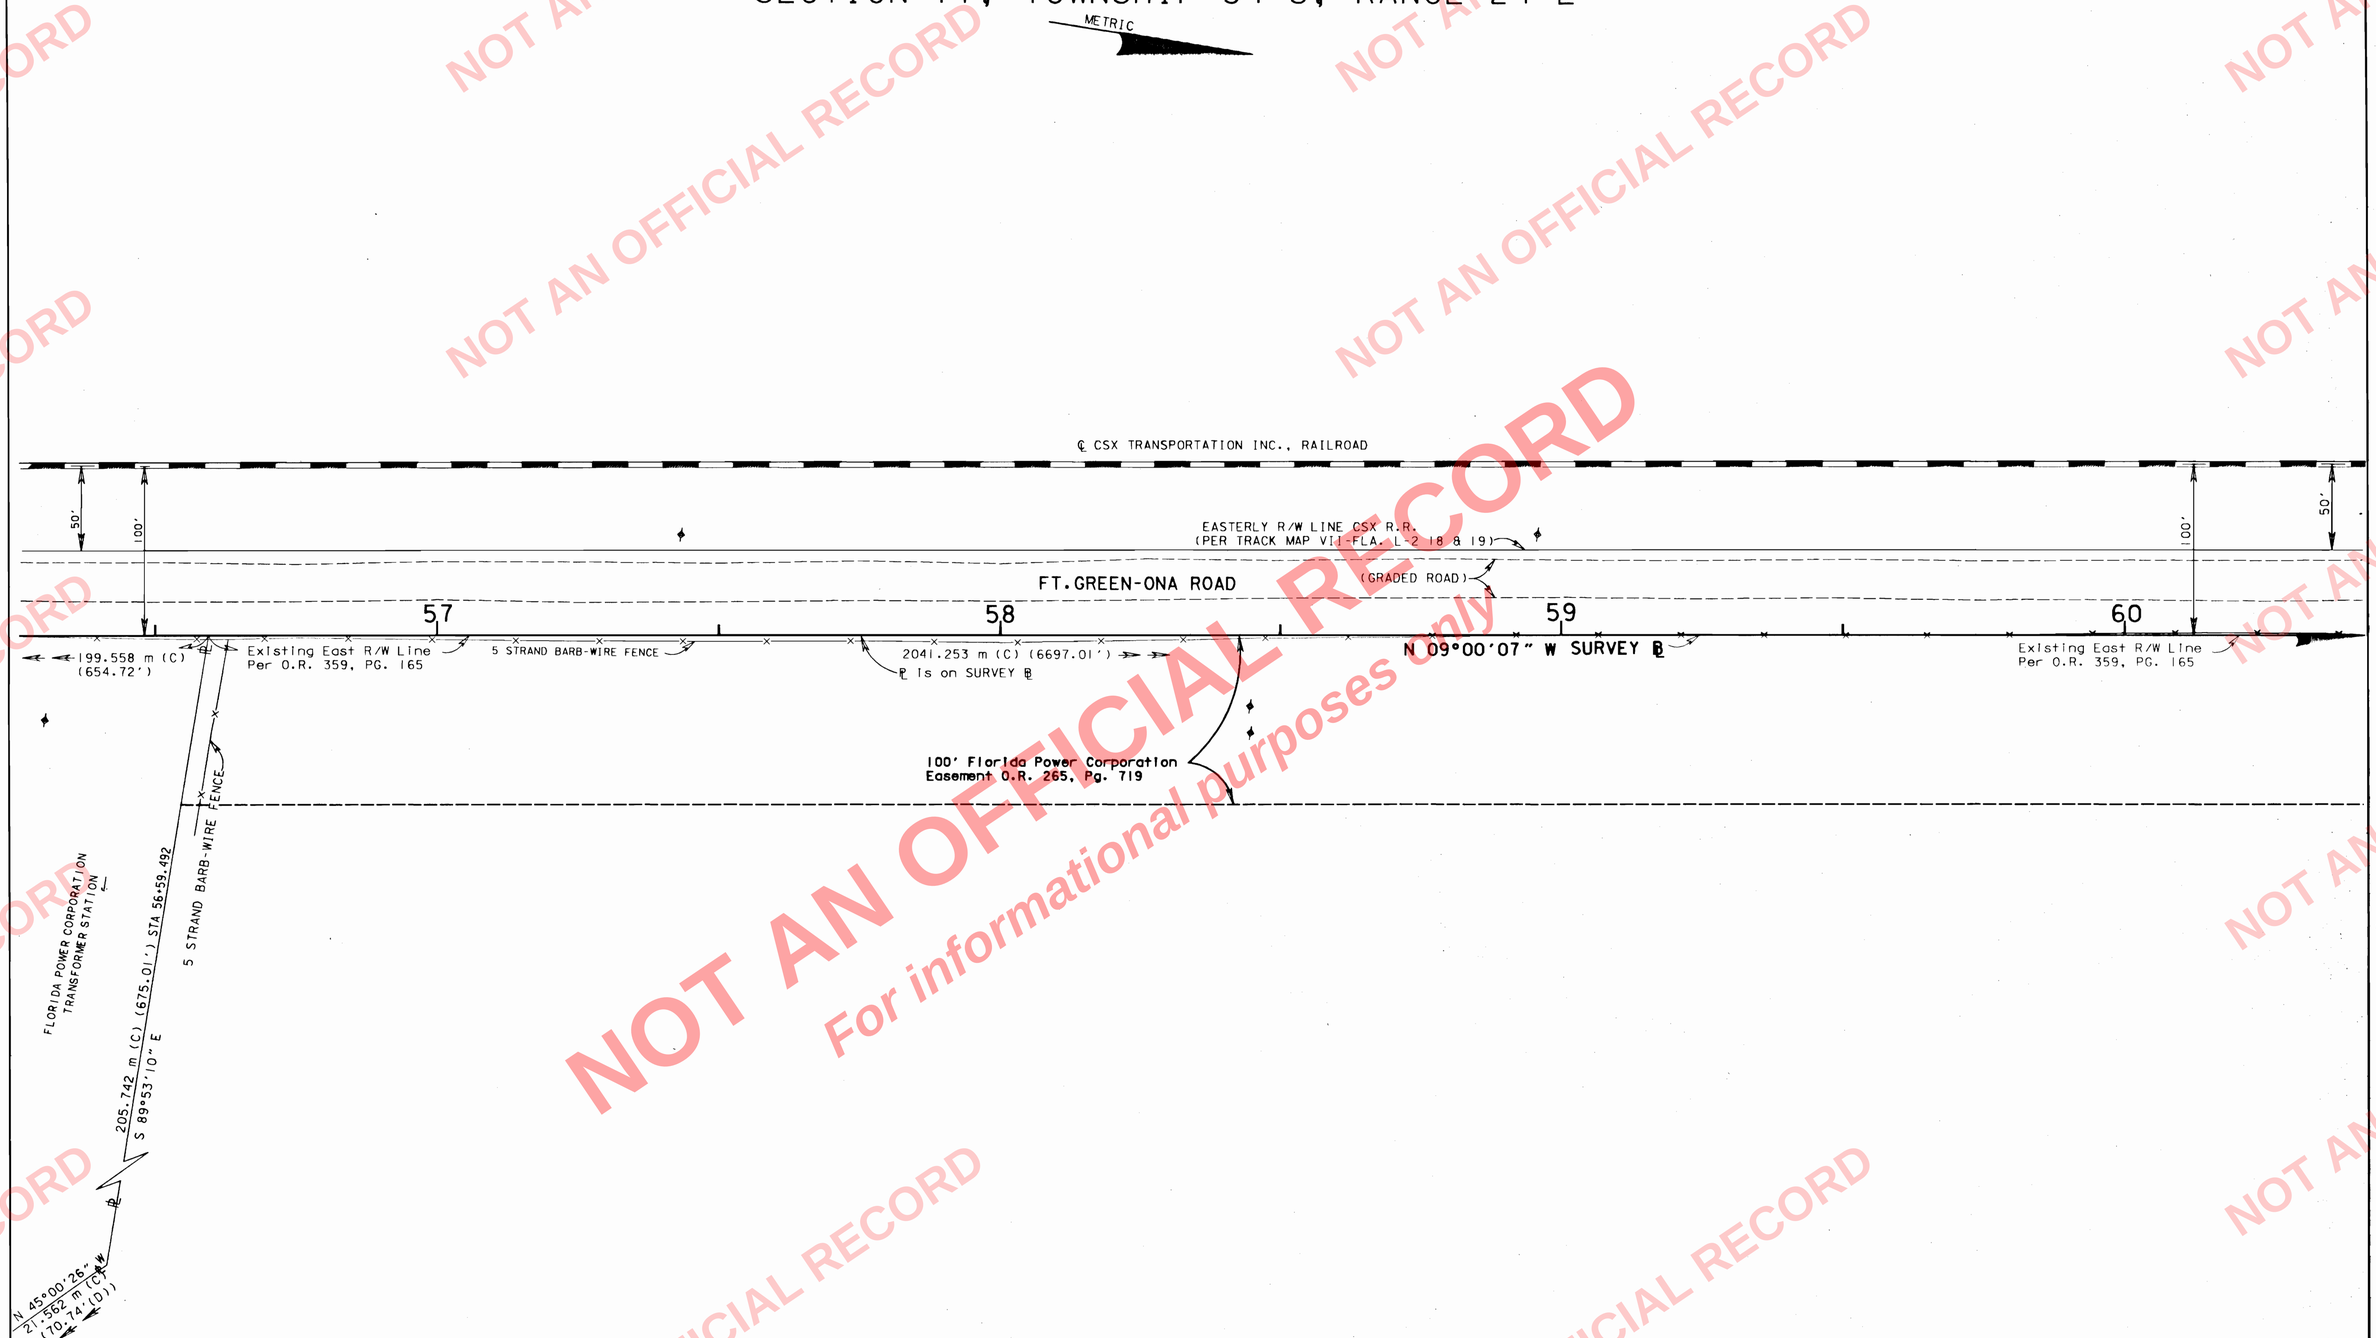

FORT GREEN-ONA ROAD

FROM: NORTH OF S.R. 64

TO: 2 MILES NORTH OF VANDOLAH ROAD

SEE SHEET ONE FOR LEGEND AND GENERAL NOTES.

MAINTENANCE MAP	FLORIDA DEPARTMENT OF TRANSPORTATION RIGHT OF WAY MAPPING	REVISION	BY	DATE	REVISION	BY	DATE		BY	DATE	F.A. PROJECT NO. N/A	MAPS PREPARED BY F.D.O.T.	FIELD BOOK NO.'S SEE COVER SHEET
								PRELIM	L.ALBRITTON	02-15-97		W.P.I. NO. 1121257 & 1121256	SCALE: 1:500
								FINAL	L.ALBRITTON	03-10-98	STATE ROAD NO.N/A(FT.GREEN-ONA ROAD) HARDEE COUNTY	SECTION 06504-2603-M and 06504-2604-M	SHEET 19
								CHECKED	D.S.Q.A.	04-01-98			

NOT AN OFFICIAL RECORD
For informational purposes only